


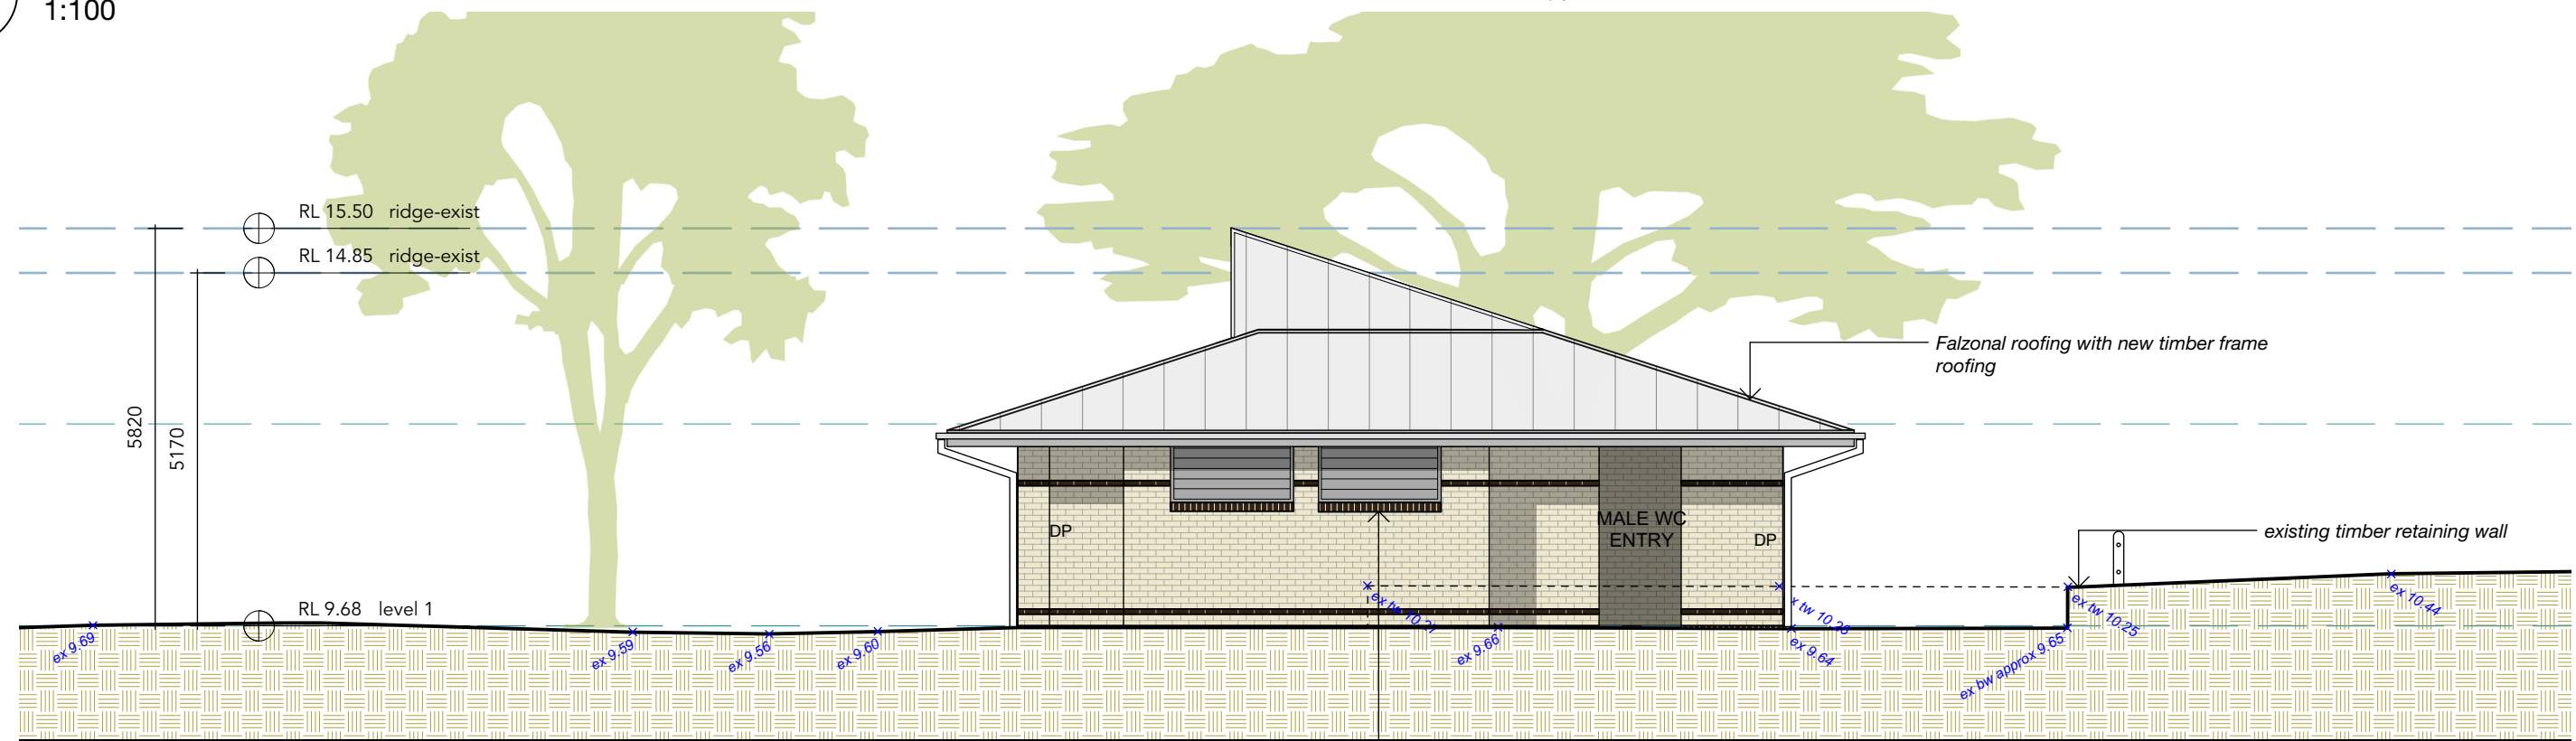

1
A130
East Elevation
1:100



2
A130
South elevation
1:100

B	11/12/18	SD	developed concept design
ISSUE	DATE	BY	REVISION

Verify all dimensions and levels on site prior to the commencement of work. Do not scale from the drawings.

**melocco
moore**

Melocco and Moore Architects
Level 2, Suite 204
59 Great Buckingham Street
Redfern NSW 2016 Australia
Nominated Architect : Philip Moore #5472
T +612 9212 6111
W www.meloccomore.com.au

PROJECT Yarra Bay Amenities
ADDRESS 44-54R Yarra Road, Yarra Bay
CLIENT Randwick City Council
DWG Proposed Elevations sheet 1

SCALE 1:100 @ A3	DRAWNSD	CHKD PM
PROJECT NO 1808	STATUS S	DWG NO + REVISION A130 B