



Anzac Parade

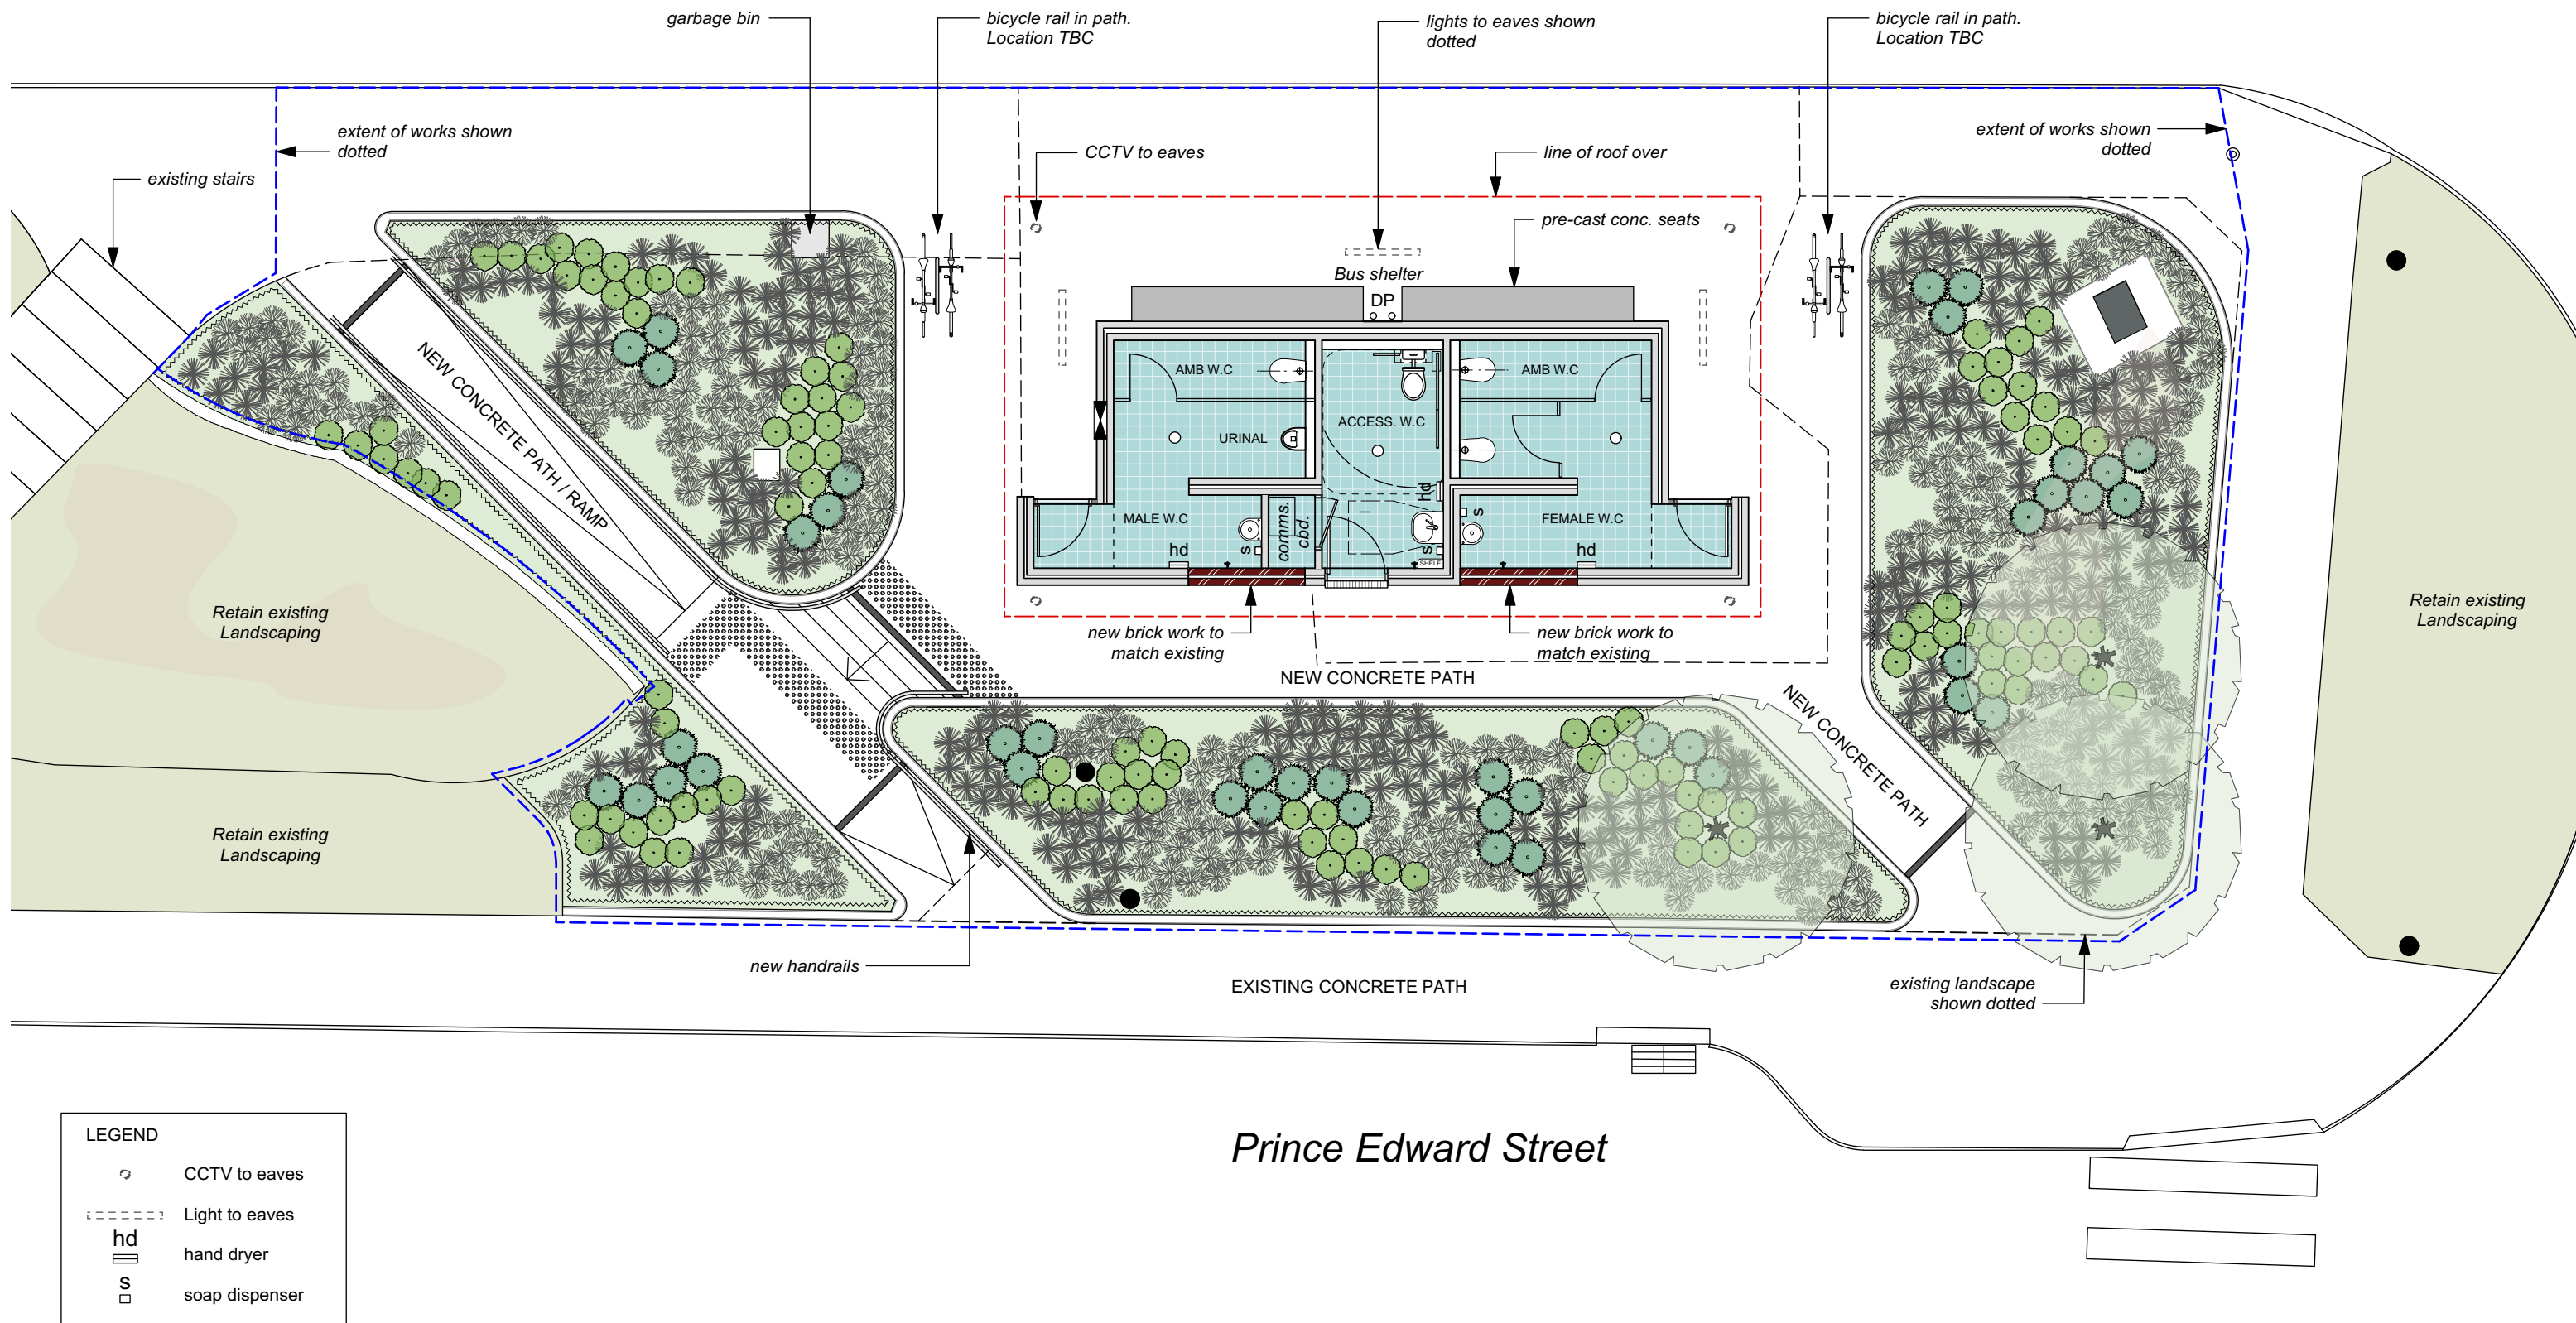

0 1 2 3 4 5 M

SCALE 1:100 @ A3

 

melocco &
moore

Melocco and Moore Architects
Level 2, Suite 204
59 Great Buckingham Street
Redfern NSW 2016 Australia
Nominated Architect : Philip Moore #5472

T +612 9212 6111
W www.meloccomoore.com.au

PROJECT	Malabar junction ammenities upgrade
ADDRESS	prince edward street / anzac parade
CLIENT	Randwick City Council
DWG	Site + Floor Plan - proposed