



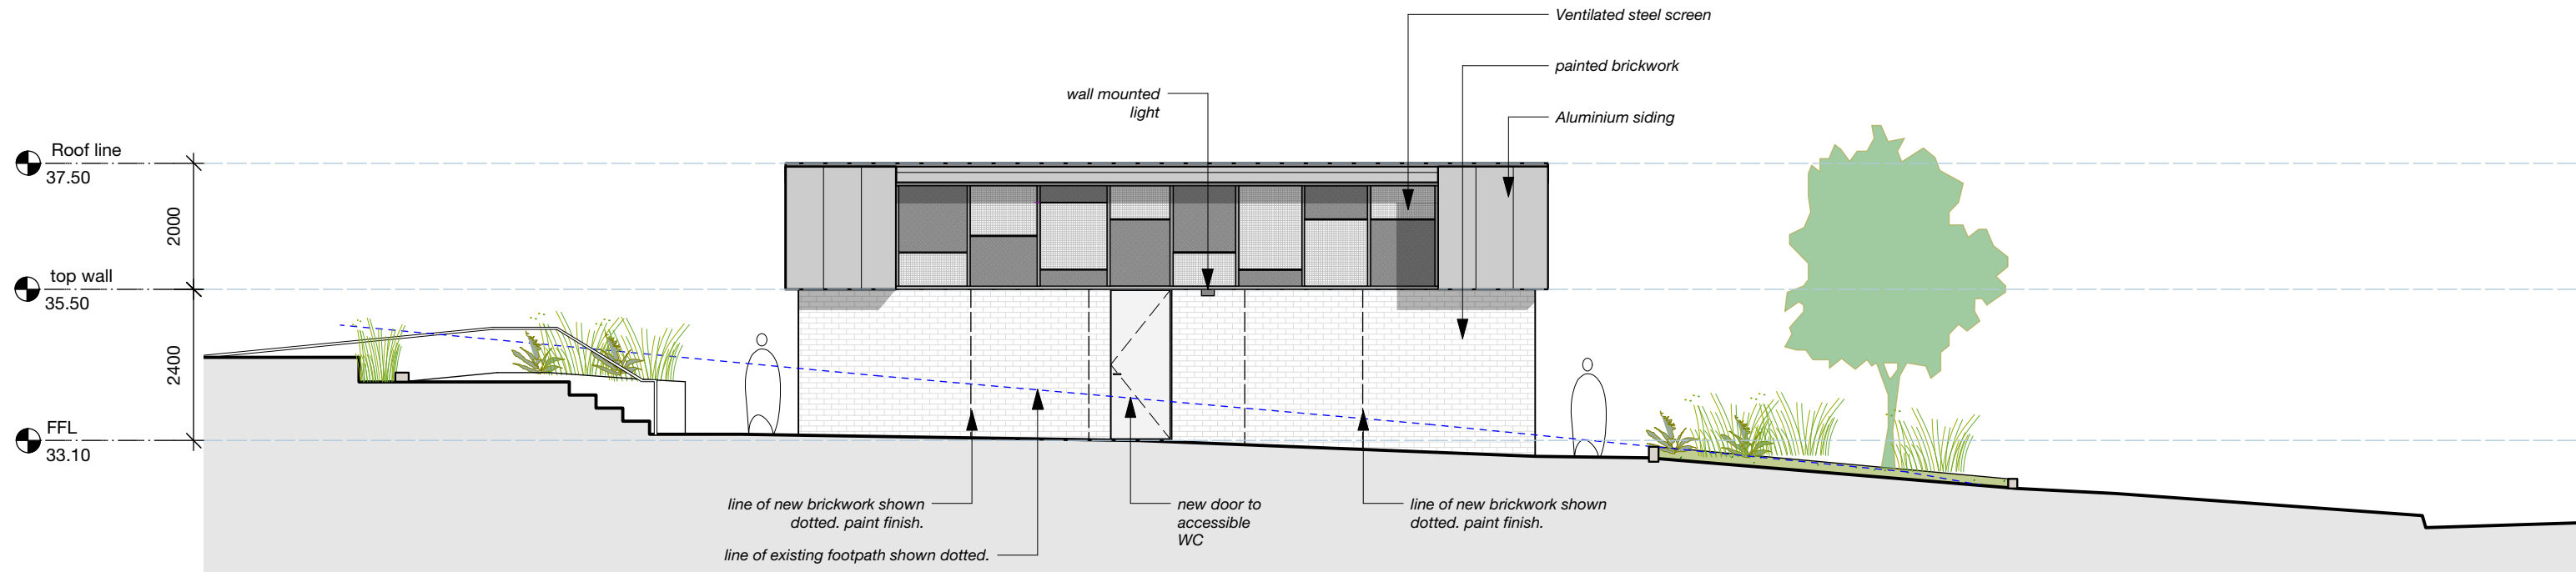

1 East Elevation
P3 1:100

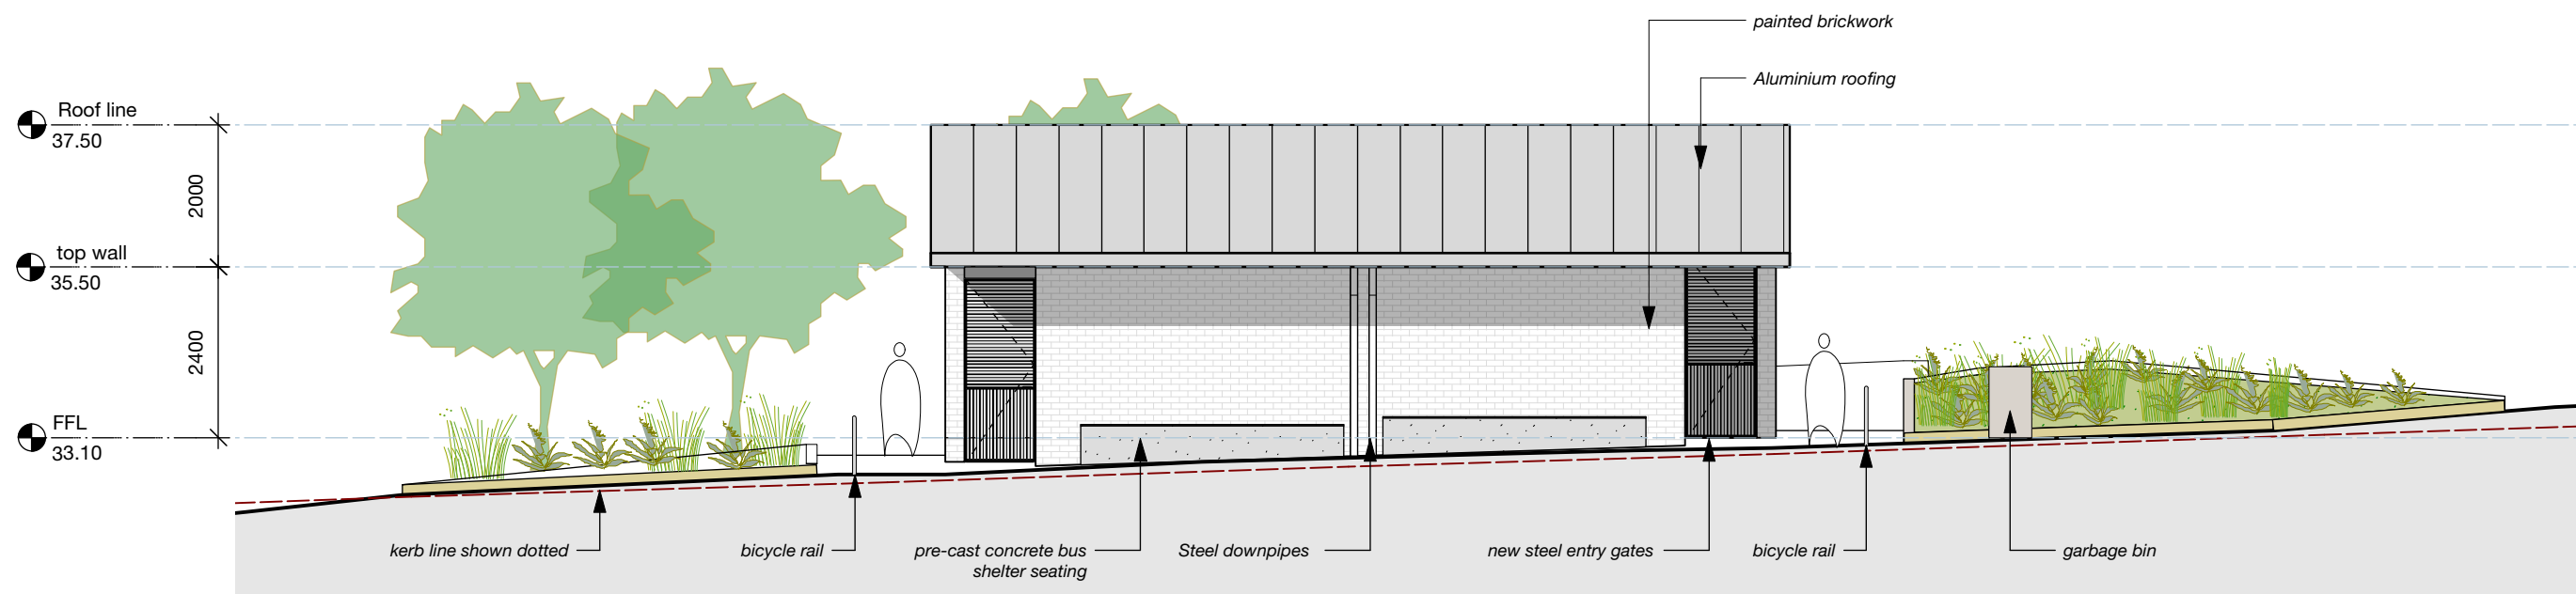

2 West Elevation
P3 1:100

0 1 2 3 4 5 M

SCALE 1:100 @ A3

Verify all dimensions and levels on site prior to the commencement of work. Do not scale from the drawings.

melocco & moore

Melocco and Moore Architects
Level 2, Suite 204
59 Great Buckingham Street
Redfern NSW 2016 Australia
Nominated Architect : Philip Moore #5472

T +612 9212 6111
W www.meloccomore.com.au

PROJECT Malabar junction ammenities upgrade

ADDRESS prince edward street / anzac parade

CLIENT Randwick City Council

DWG Elevations - Proposed