


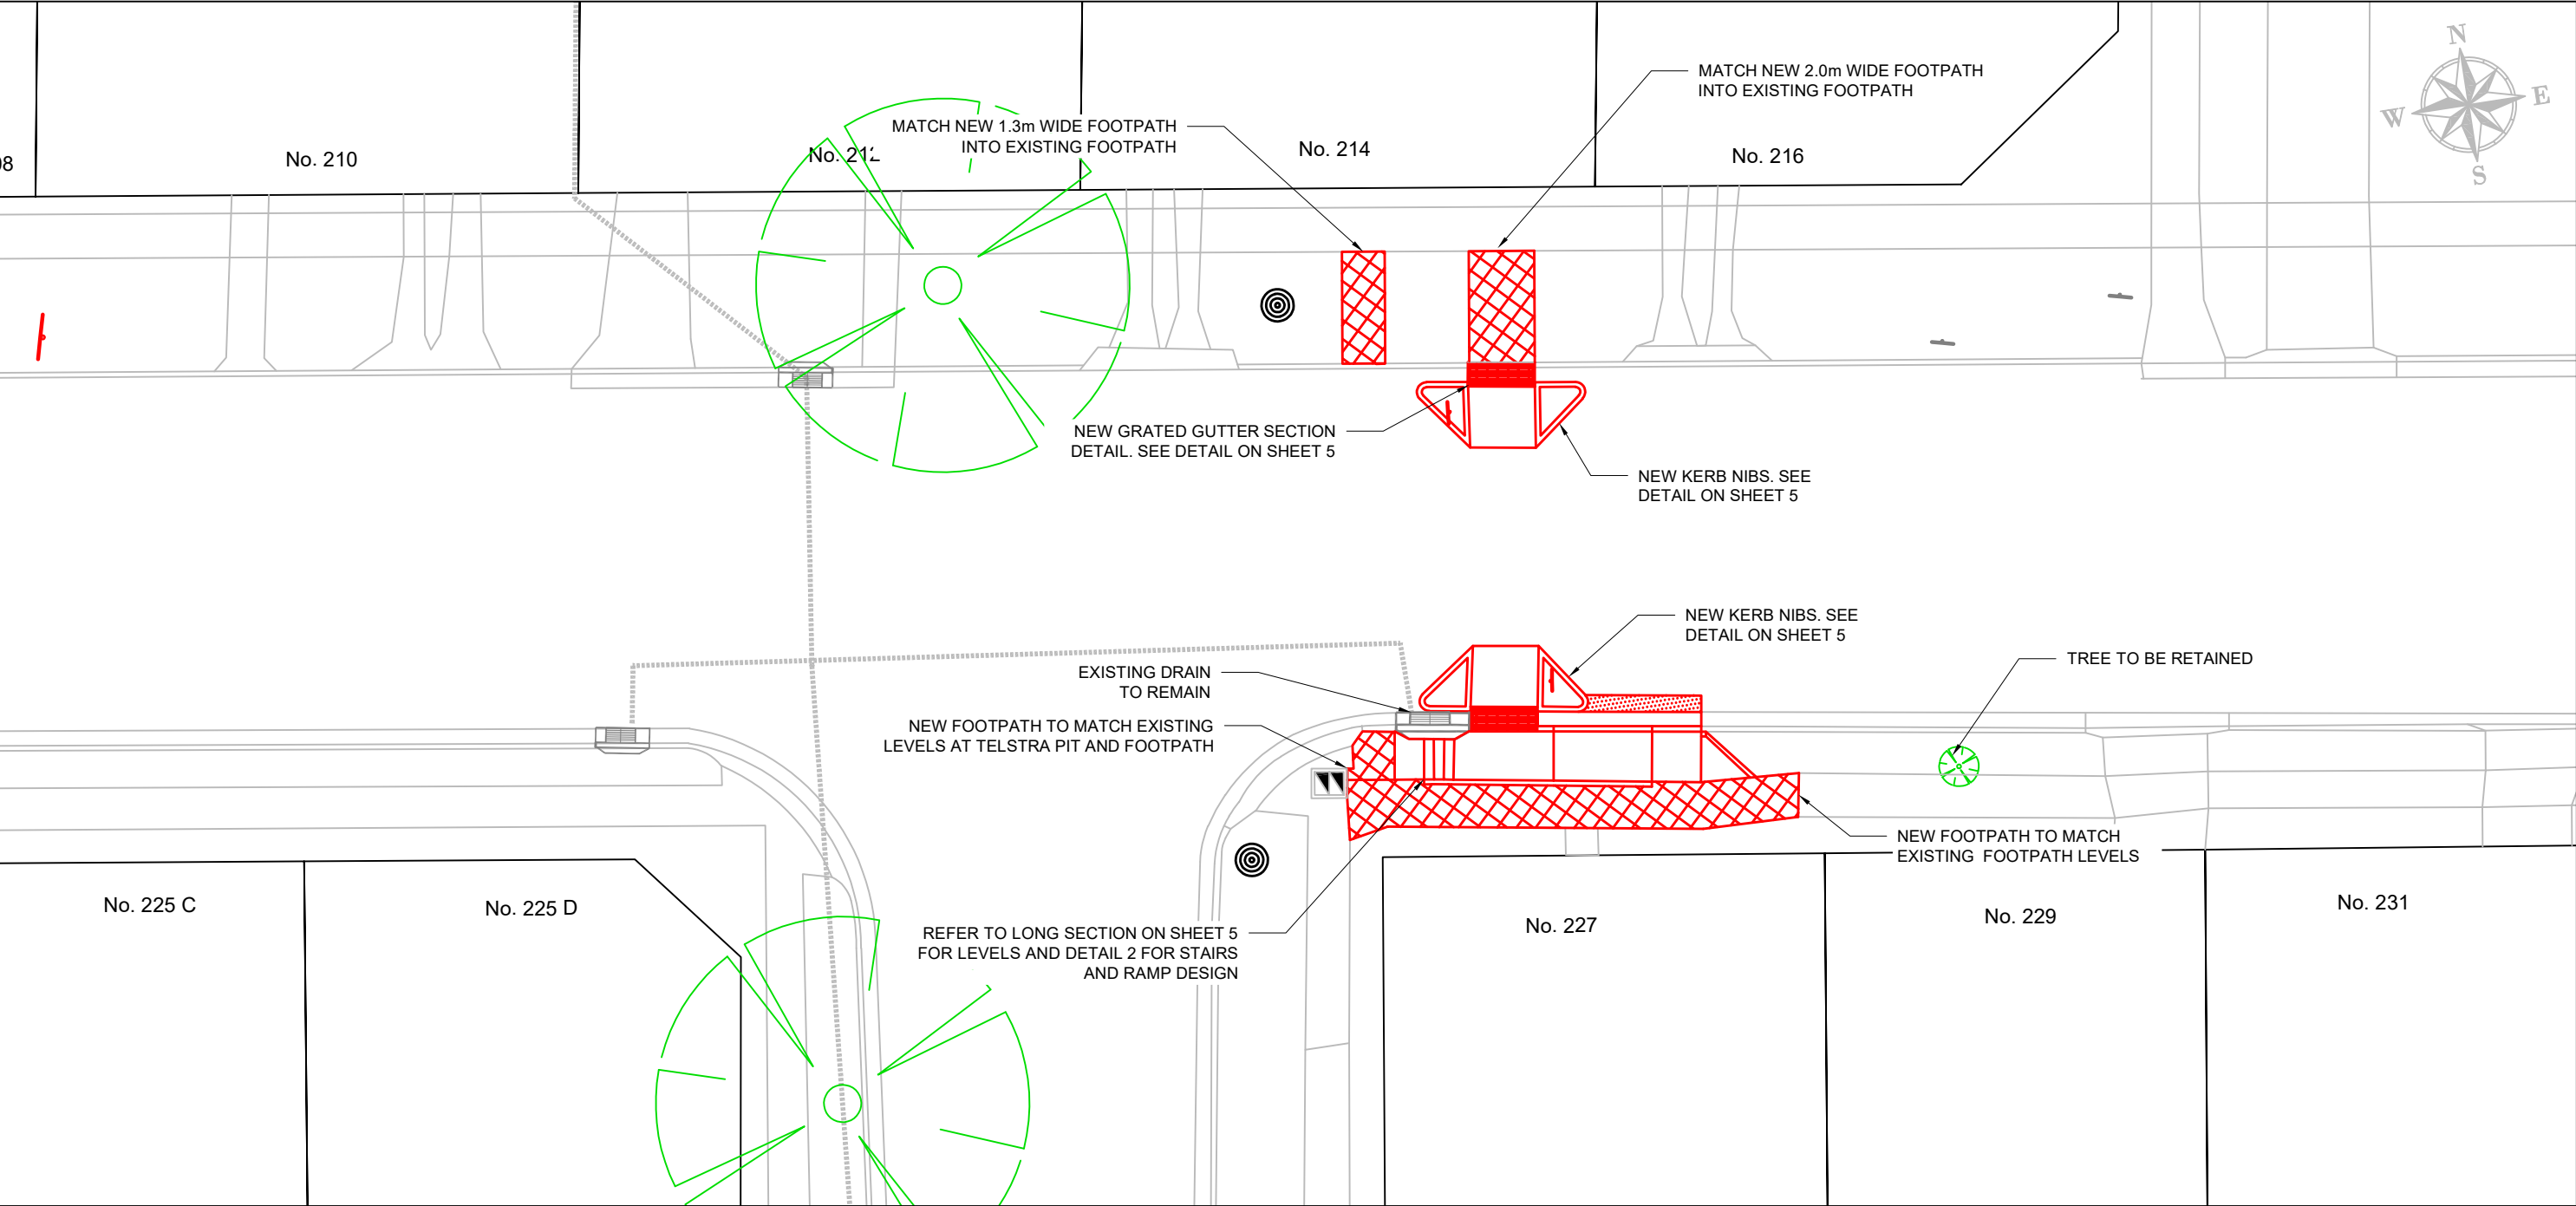

CONSTRUCTION NOTES:

- 1. TRAFFIC CONTROL MEASURES ARE TO BE CARRIED OUT THROUGHOUT THE ENTIRE CONSTRUCTION PHASE IN ACCORDANCE WITH A.S. 1742.3.
- 2. ADJUST LEVELS OF PUBLIC UTILITY WHERE REQUIRED.
- 3. PROPOSED FOOTPATH AS PER RCC SD4A.
- 4. PROPOSED KERB AND GUTTER (REFER TO RCC SD2)
- 5. REFER TO LANDSCAPE PLANS FOR PROPOSED STREET FURNITURE.
- 6. ALL POSTS TO BE V-LOCK SYSTEMS OR APPROVED EQUIVALENT.
- 7. REFER TO RCC SD7 FOR THE ADJUSTMENT OF KERB INLET PITS.
- 8. UNDERGROUND SERVICES HAVE BEEN REMOVED FROM THE CONSTRUCTION PLANS FOR CLARITY.

NOTE:
CONTRACTOR TO REINSTATE ALL KERB & GUTTER, ROAD PAVEMENT AND FOOTPATHS AFFECTED BY WORKS. WORKS TO BE TO RANDWICK COUNCIL STANDARD AND TO THE SATISFACTION OF THE MANAGER TECHNICAL SERVICES.

NOTE:
CONTRACTOR TO LOCATE ALL HOUSE SERVICES (GAS,WATER,SEWER ETC) AND UTILITY MAINS PRIOR TO CONSTRUCTION. SERVICES TO BE ADJUSTED AS REQUIRED. UTILITY MAINS ONLY ARE SHOWN ON THIS PLAN.

LEGEND

100mm THICK FOOTPATH TO BE CONSTRUCTED

PROPOSED KERB AND GUTTER - REFER RCC SD2

POWER POLE

PROPOSED ASPHALT PAVEMENT - REFER TO DETAILS

EXISTING TREES

EXISTING KERB INLET PIT

EXISTING DRAINAGE

	</
--	--	----