
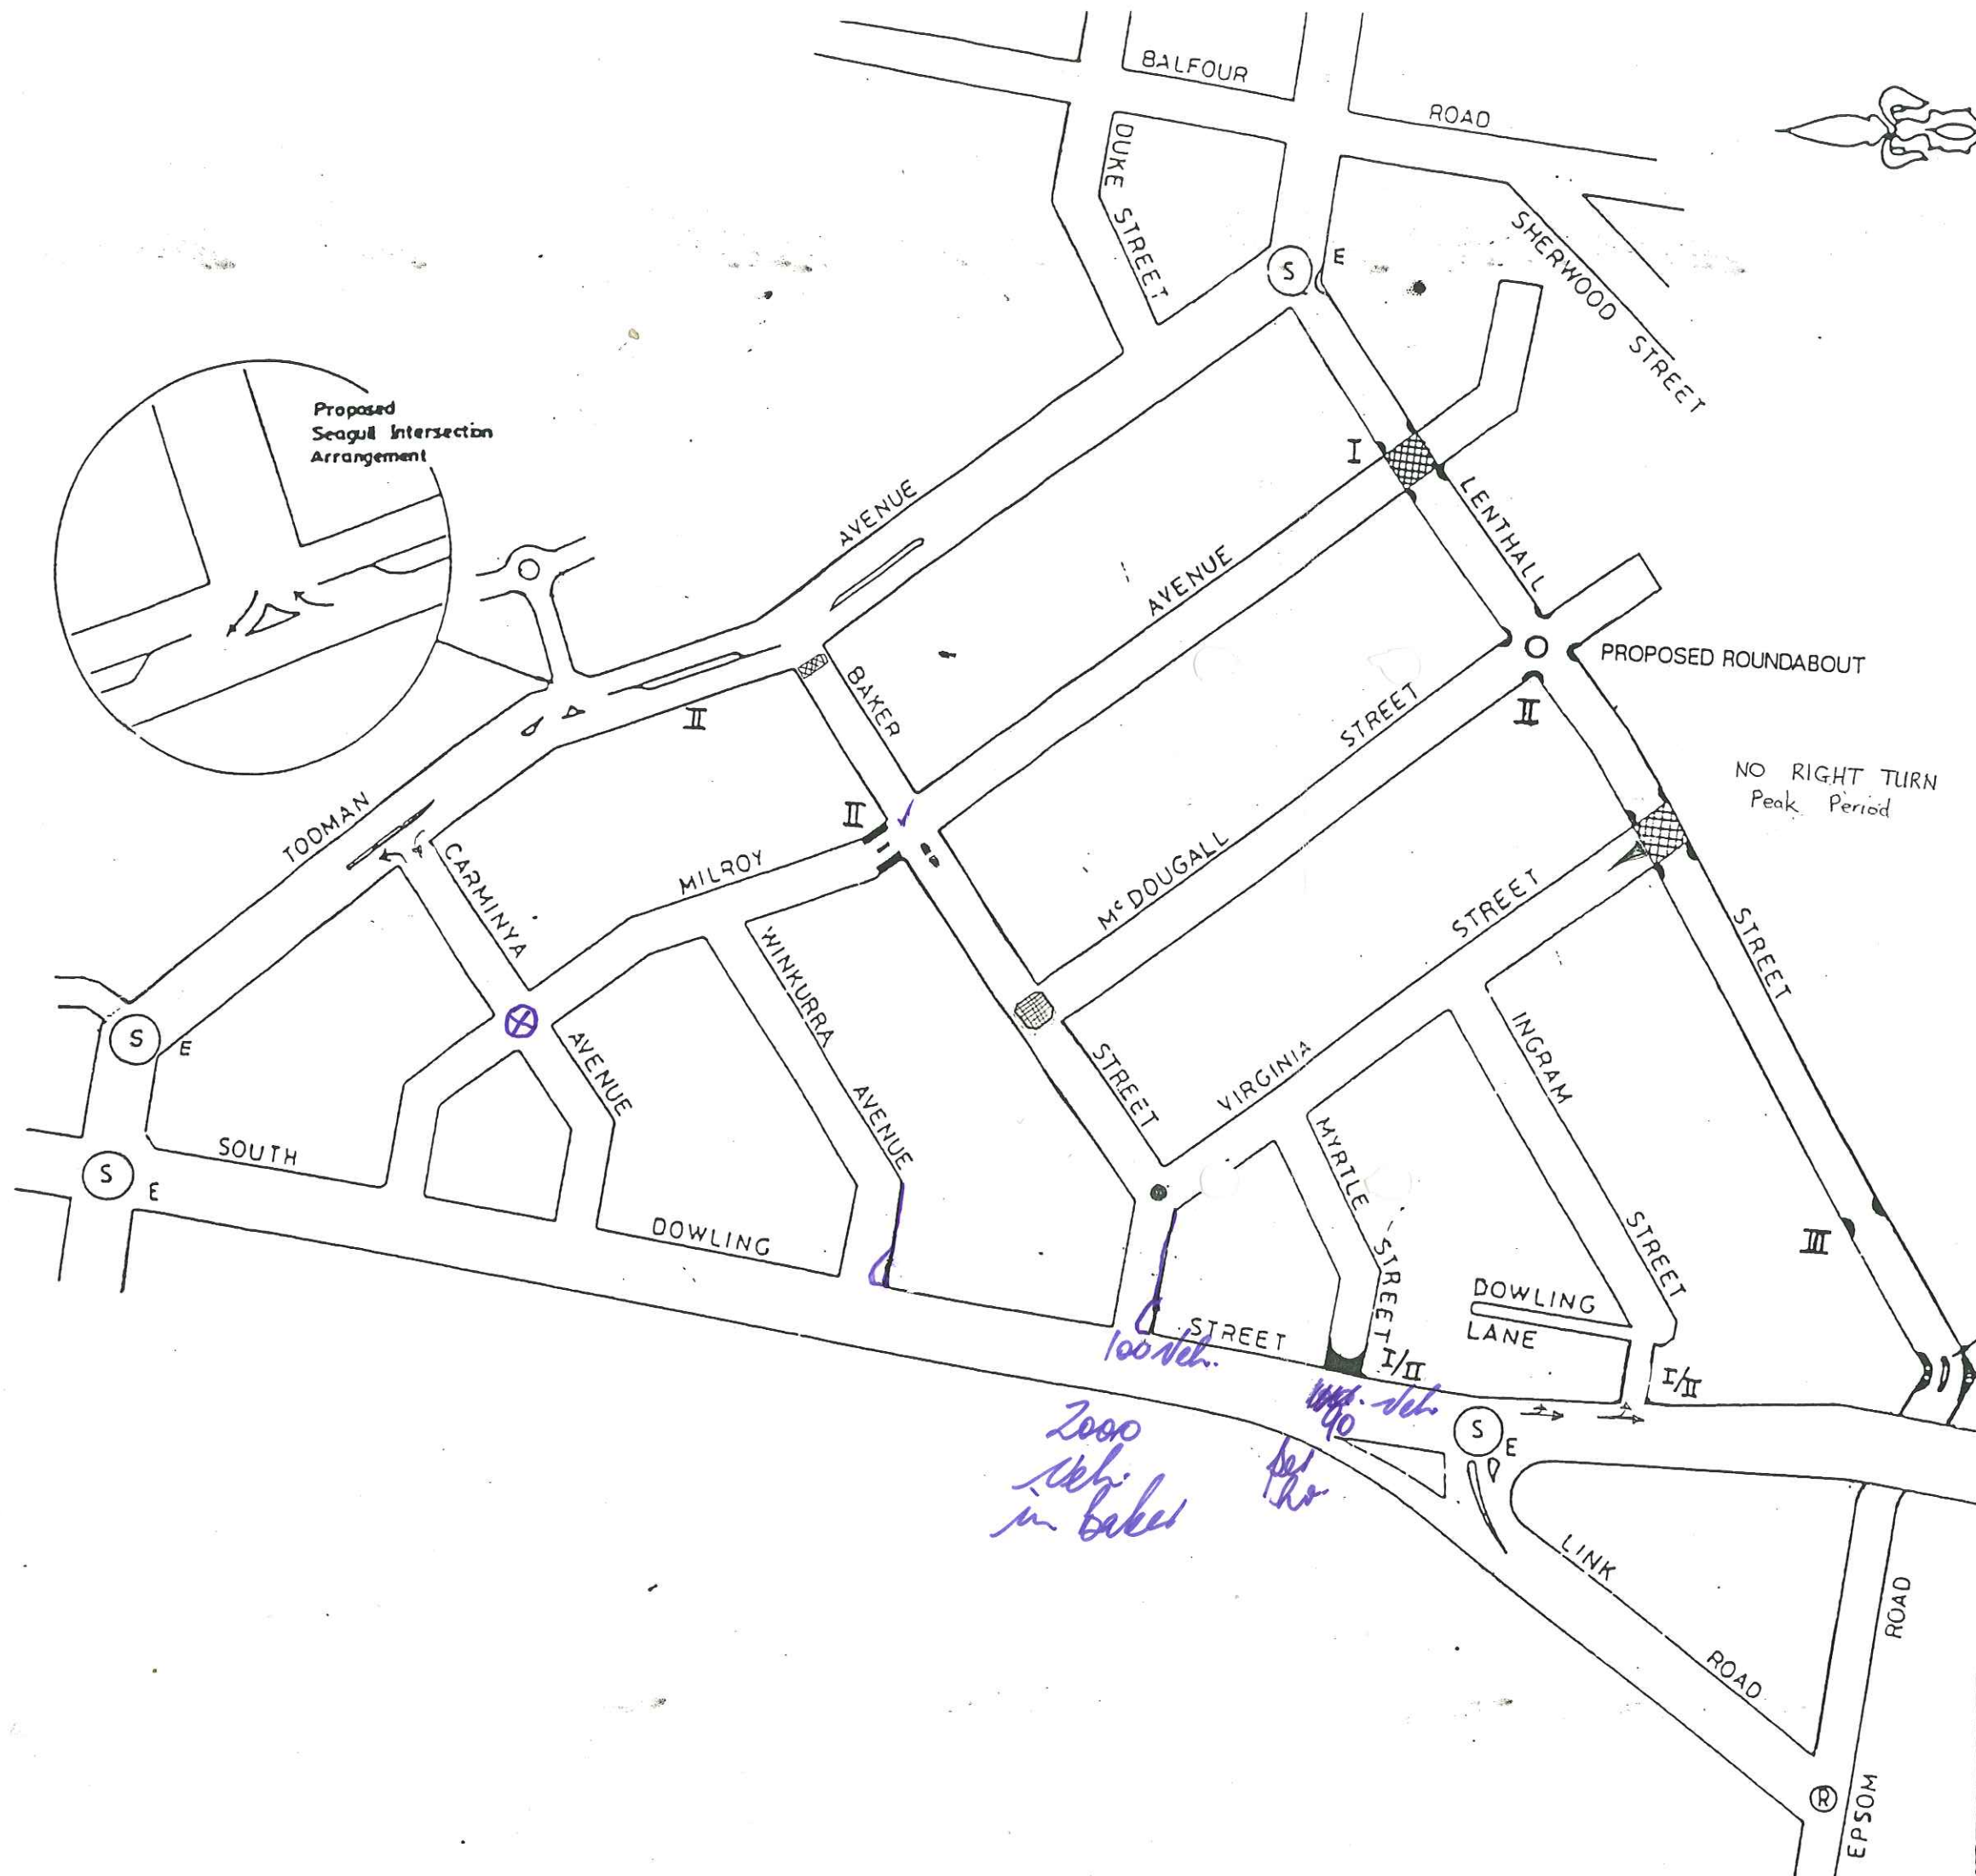


LEGEND

- (S) TRAFFIC SIGNAL
- MEDIAN
- (R) ROUNDABOUT
- ⬇ KERB BLISTER TREATMENT
- ⬇ PARTIAL ROAD CLOSURE
- ⬇ FULL ROAD CLOSURE
- ⬇ THRESHOLD
- ▨ CONTRASTING PAVEMENT
- E EXISTING FACILITY
- I STAGE 1
- II STAGE 2
- III STAGE 3

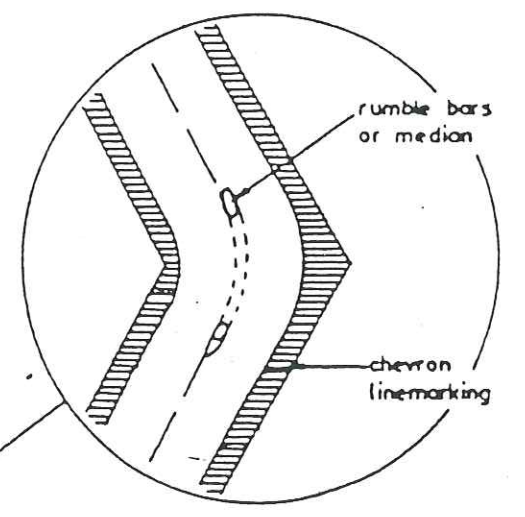

NO RIGHT TURN
Peak Period

2000 veh in Baker
1000 veh

WEST KENSINGTON
LOCAL AREA TRAFFIC MANAGEMENT PROPOSAL
DATE: JANUARY 1995