



Walking and Cycling Streetscape Improvements: Kingsford to Centennial Park

Doncaster Ave, Day Ave, Houston Rd, General Bridges Cres, Sturt St

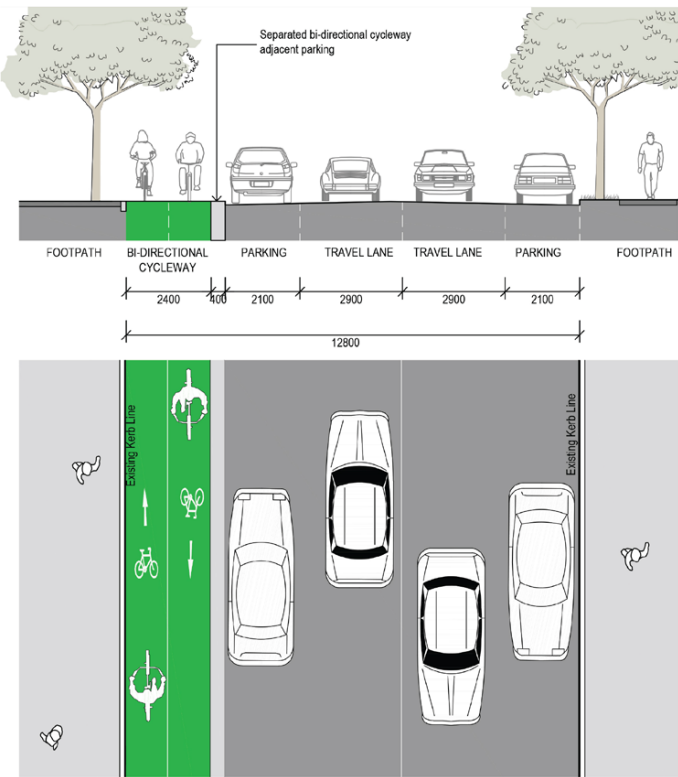

TYPICAL FLUSH SEPARATED CYCLEWAY

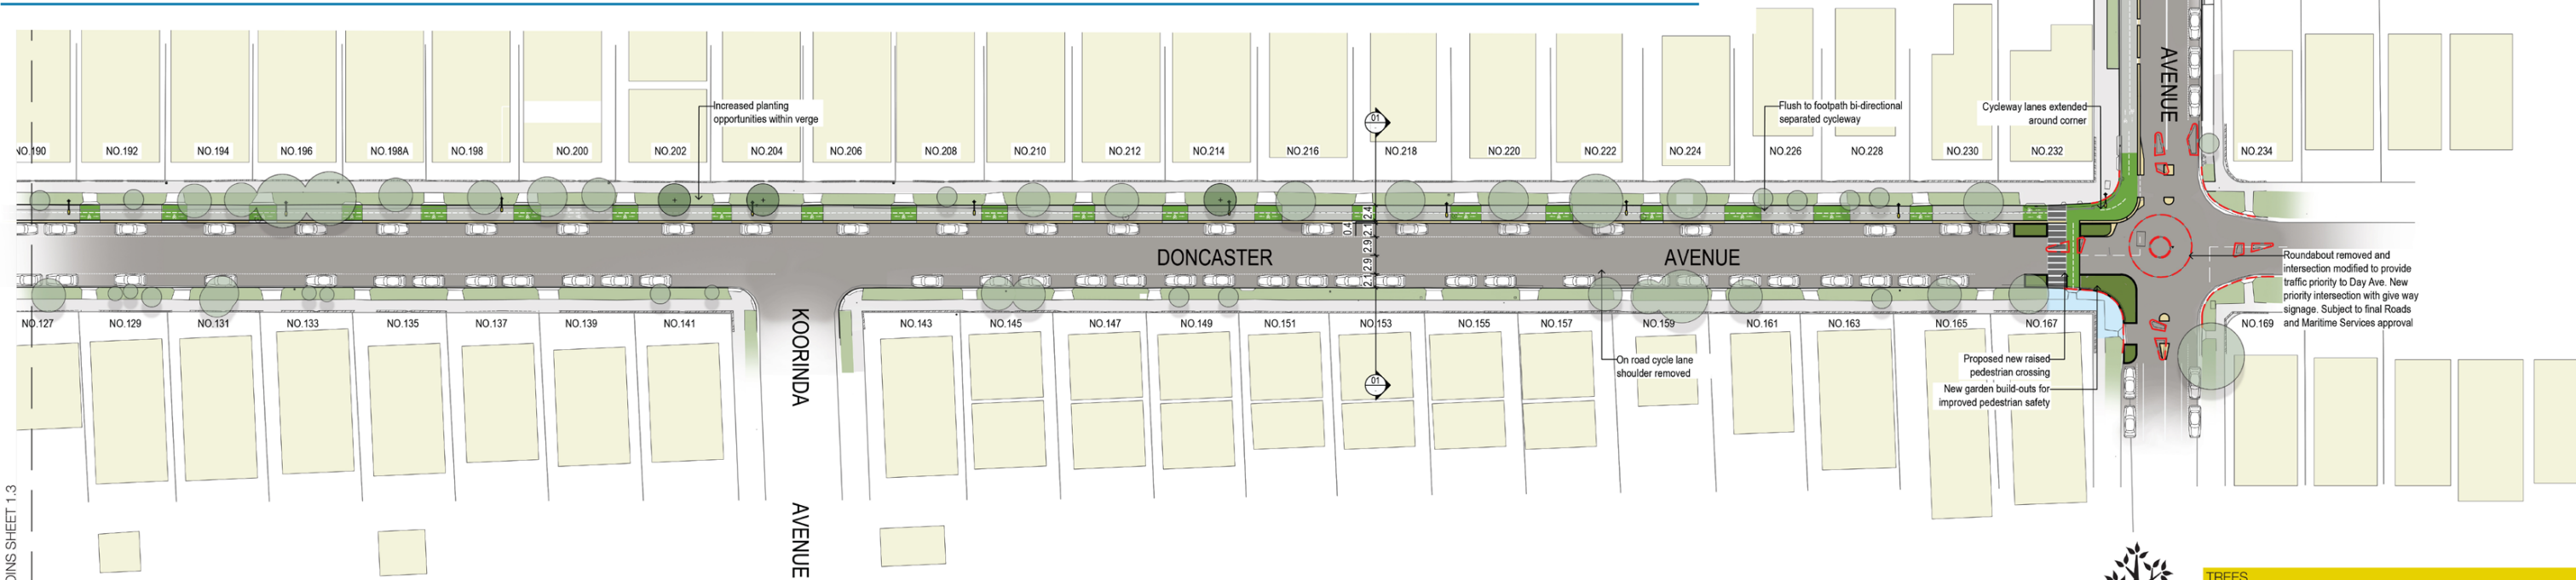

JOINS SHEET 1.3



N ← SCALE 1:500@A1 0 4m 8m 12m 20m

LEGEND

- EXISTING ITEM TO BE REMOVED
- NEW CYCLEWAY WITH PHYSICAL SEPARATION
- NEW CYCLEWAY ACROSS DRIVEWAY
- CYCLEWAY AT FOOTPATH LEVEL, DISABLED ACCESS
- EXISTING DISABLED PARKING TO BE RETAINED
- SHARED PATH
- SHARED INTERSECTION TREATMENT
- LOADING ZONE
- CLEARWAY
- PEDESTRIAN CROSSING
- EXISTING TREE RETAINED
- PROPOSED TREE
- REMOVED TREE
- NEW GARDEN BED
- TRAFFIC SIGNALS
- EXISTING PARKING RETAINED
- EXISTING PARKING REMOVED
- NEW PARKING SPACE
- EXISTING STREET LIGHT
- PROPOSED STREET LIGHT
- ITEMS TO FURTHER INVESTIGATION



TREES	REMOVED	NEW
Sheet 1.4	0	+ 9



PARKING	REMOVED	NEW
Koorinda Ave to Day Ave	0	0
Day Av and Houston Rd Corner	- 5	+ 2