


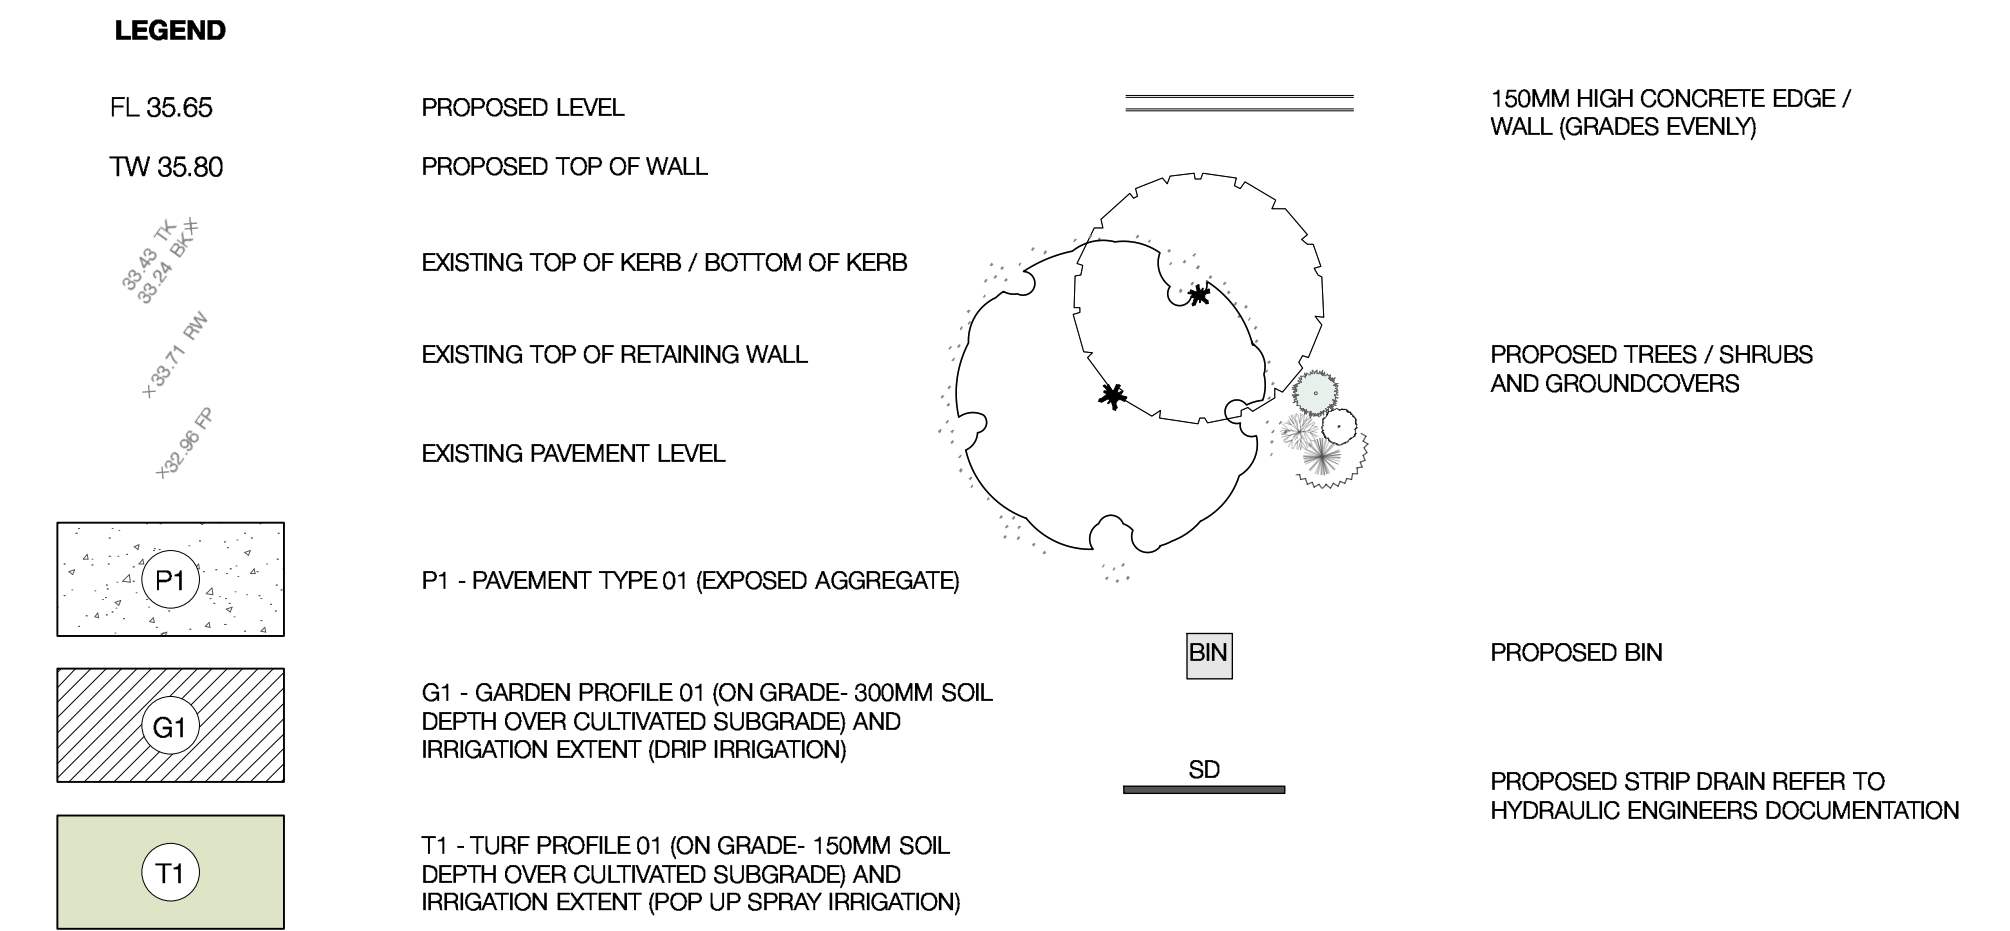

1. DRAWINGS TO BE READ IN CONJUNCTION WITH ARCHITECTURAL AND ENGINEERING DRAWINGS. NOTE ALL LANDSCAPE HARDWORKS INCLUDING PAVING, STEPS, RETAINING WALLS AND FENCES TO ARCHITECTS DOCUMENTATION AND DETAILS
2. ALL PLANTING AREAS TO BE MULCHED, TYPICALLY 50MM DEPTH. ORGANIC MULCH TO CONFORM TO AS 4454-2012 COMPOST, SOIL CONDITIONERS AND MULCHES.
3. SOILS TO CONFORM TO AS 4419-2003 SOILS FOR LANDSCAPING AND GARDENS USE.
SOIL DEPTHS
- ON GRADE 300MM
4. ALL PLANTING AREAS TO HAVE DRIP IRRIGATION SYSTEM WITH BACK UP PROTECTION TO THE MAIN SUPPLY, TO ALL CURRENT SYDNEY WATERS REQUIREMENTS AND RELEVANT AUSTRALIAN STANDARDS
5. MAINTAIN ALL WORKS DURING THE CONTRACT PERIOD FOR 52 WEEKS FROM THE DATE OF PRACTICAL COMPLETION INCLUDING, BUT NOT LIMITED TO WATERING, WEEDING, RUBBISH REMOVAL, REPLACEMENT PLANTING, DISEASE AND PEST CONTROL, PRUNING, SOIL AND MULCH CONTROL REINSTATEMENT.

BOTANICAL NAME	COMMON NAME	HEIGHT	POT SIZE	QTY.
TREES				
<i>Banksia serrata</i>	Old Mans BA	8M	200L	as shown
<i>Tristania laurina</i>	Water Gum	6M	200L	as shown
SHRUBS, GROUNDCOVERS AND CLIMBERS				
<i>Chrysocalum apiculatum</i>	Yellow Buttons	0.3M	150MM	5/m2
<i>Dianella tasmanica</i> 'Emerald Arch'	Emerald Arch	0.6M	150MM	5/m2
<i>Gazania tomentosa</i>	Gazania	0.3M	150MM	5/m2
<i>Isolepis nodosa</i>	Knobby Club Rush	0.8M	150MM	5/m2
<i>Lomandra</i> 'Verdax'	Verdax	0.6M	150MM	5/m2
<i>Senecio serpens</i>	Blue Chalk Sticks	0.2M	150MM	5/m2
<i>Westringia</i> 'Grey Box'	Grey Box Westringia	0.5M	300MM	3/m2



REV:	DATE:	DOCUMENT STATUS/ AMENDMENTS	REFER TO LALP05 FOR NOTES AND PLANT SCHEDULE			NORTH 	black beetle Landscape Architecture and Design	Black Beetle Pty Ltd Suite 208, 117 Old Pittwater Road, Brookvale NSW 2100 Tel: 0422 104 416 email: blackbeetle@blackbeetle.com.au	PROJECT Malabar Junction Amenities Upgrade Prince Edward St / Anzac Parade Malabar, NSW	DRAWING TITLE Landscape Concept Plan	Drawn IK / GB	Client
01	22.11.18	Draft Ref Submission	1:100 @ A1 DO NOT SCALE OFF THIS DRAWING. USE DIMENSIONS ONLY. VERIFY ALL DIMENSIONS ON SITE. RESOLVE DISCREPANCIES WITH BLACK BEETLE BEFORE PROCEEDING. COPYRIGHT © THIS DRAWING AND THE DESIGN EXECUTED IN-LARGE BEETLE	L.Architect Authorised IK / GB	Landwick City Council							
02	26.11.18	Draft Ref Submission		Status	Ref Submission							
03	03.12.18	Ref Submission		DRAWING NUMBER / ISSUE	BB 1231 LA LP 01/ 03							