


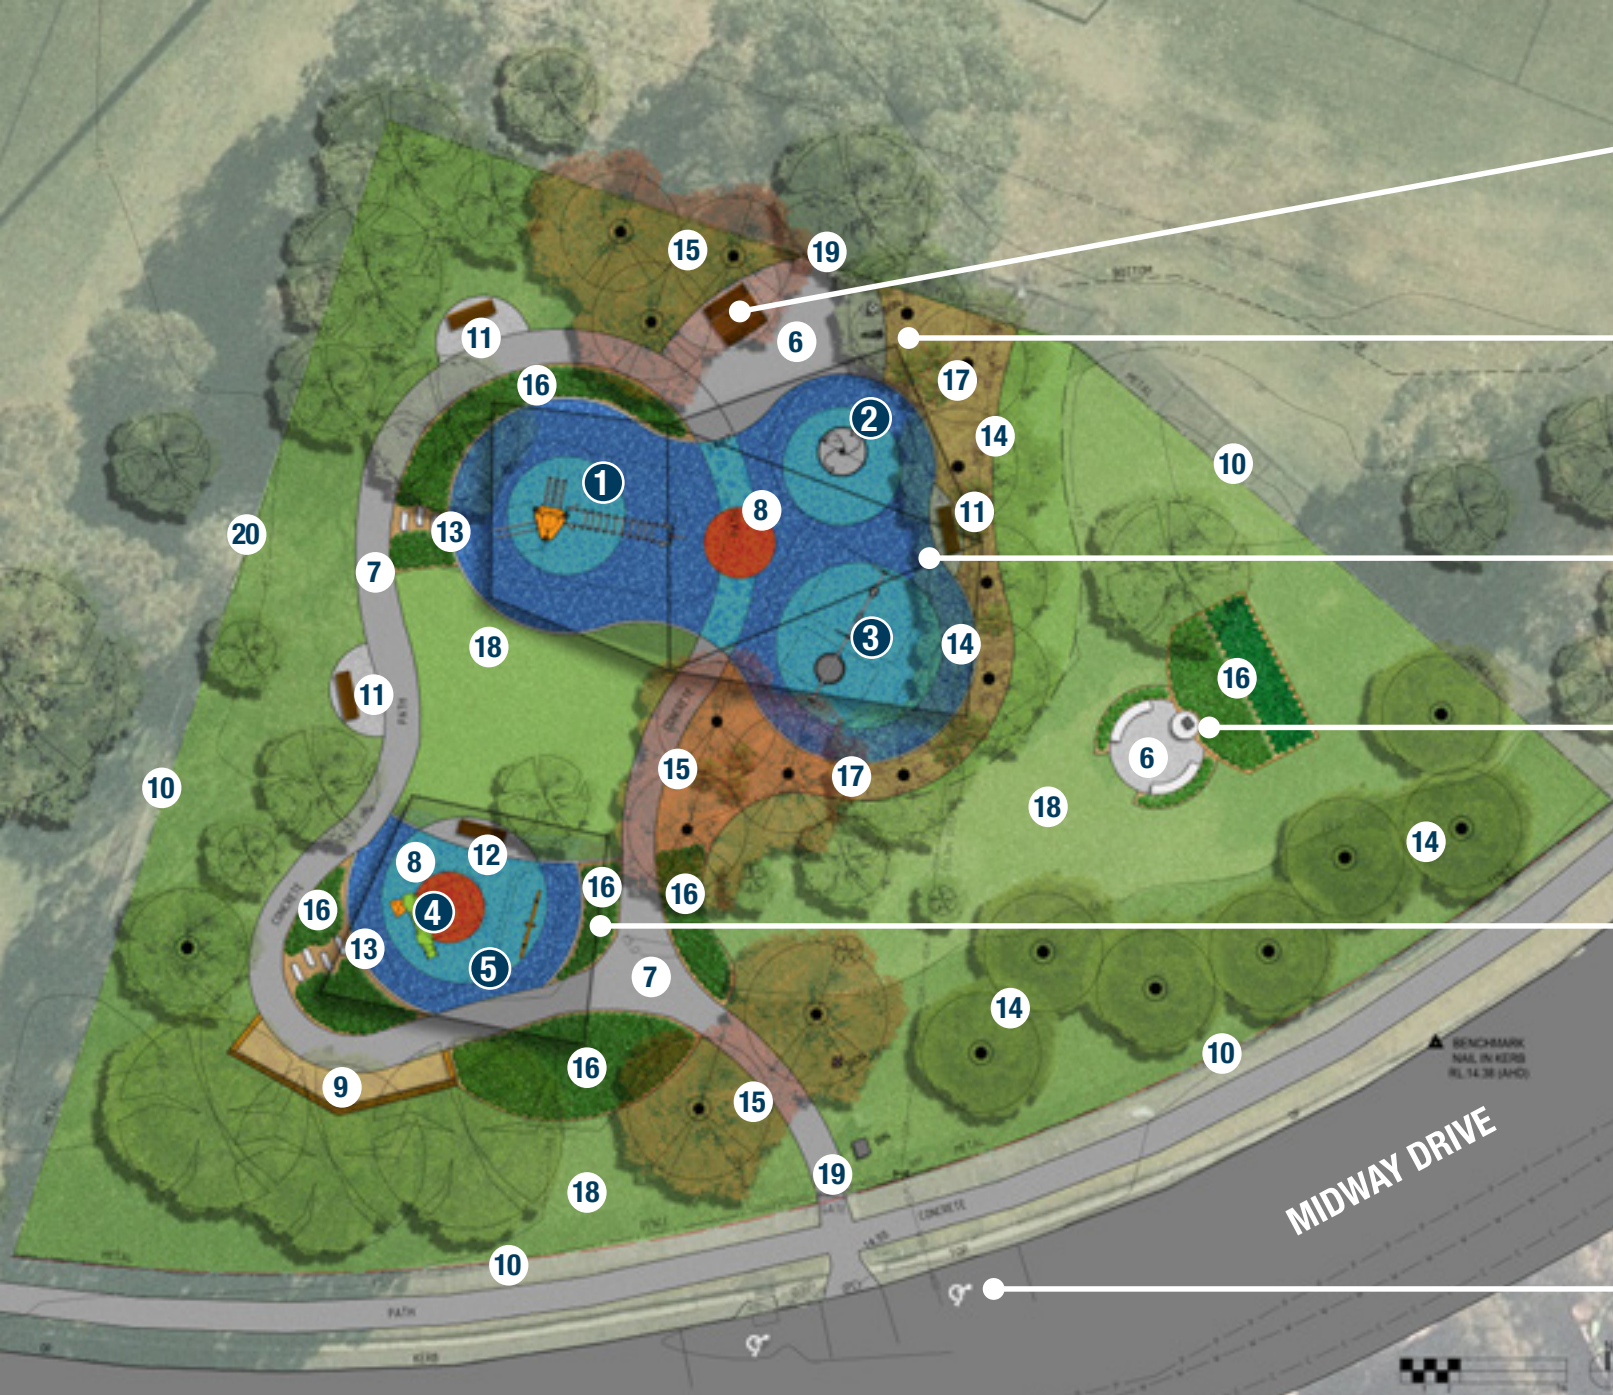

Wheelchair accessible picnic table

Wheelchair accessible drinking fountain

Existing shade structure to be retained

New plantings and seating at Molly's Garden

Existing shade structure to be retained



Proposed accessible parking spaces (daytime only)

PLAY EQUIPMENT

- | | |
|--|-----------------|
| ① Multi-play equipment | ④ Toddler slide |
| ② Inclusive carousel | ⑤ Log seesaw |
| ③ Swing with basket net and toddler seat | |

LEGEND

- | | |
|--|-----------------------------------|
| ⑥ New concrete paving | ⑭ Proposed evergreen new trees |
| ⑦ Existing concrete path to be retained | ⑮ Proposed feature trees |
| ⑧ Softfall rubber surface | ⑯ Mass planting garden bed |
| ⑨ Existing deco-granite paving | ⑰ Cluster planting in mulched bed |
| ⑩ Existing playground fence to be retained | ⑱ Lawn |
| ⑪ Seat with arm and back rest | ⑲ Playground entrance |
| ⑫ Bench | ⑳ Maintenance gate |
| ⑬ Reuse existing rock edges as stepping stones | |

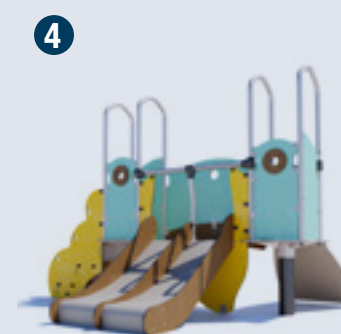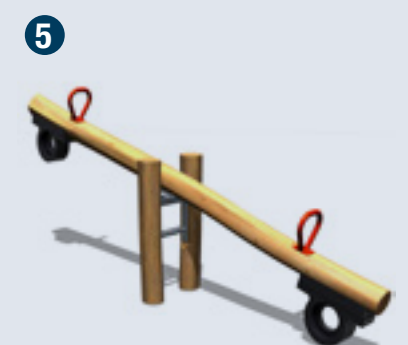

Coral Sea Park Playground **concept**

HAVE YOUR SAY

1300 722 542
yoursay.randwick.nsw.gov.au



Coral Sea Park Playground concept

HAVE YOUR SAY

1300 722 542
yoursay.randwick.nsw.gov.au