



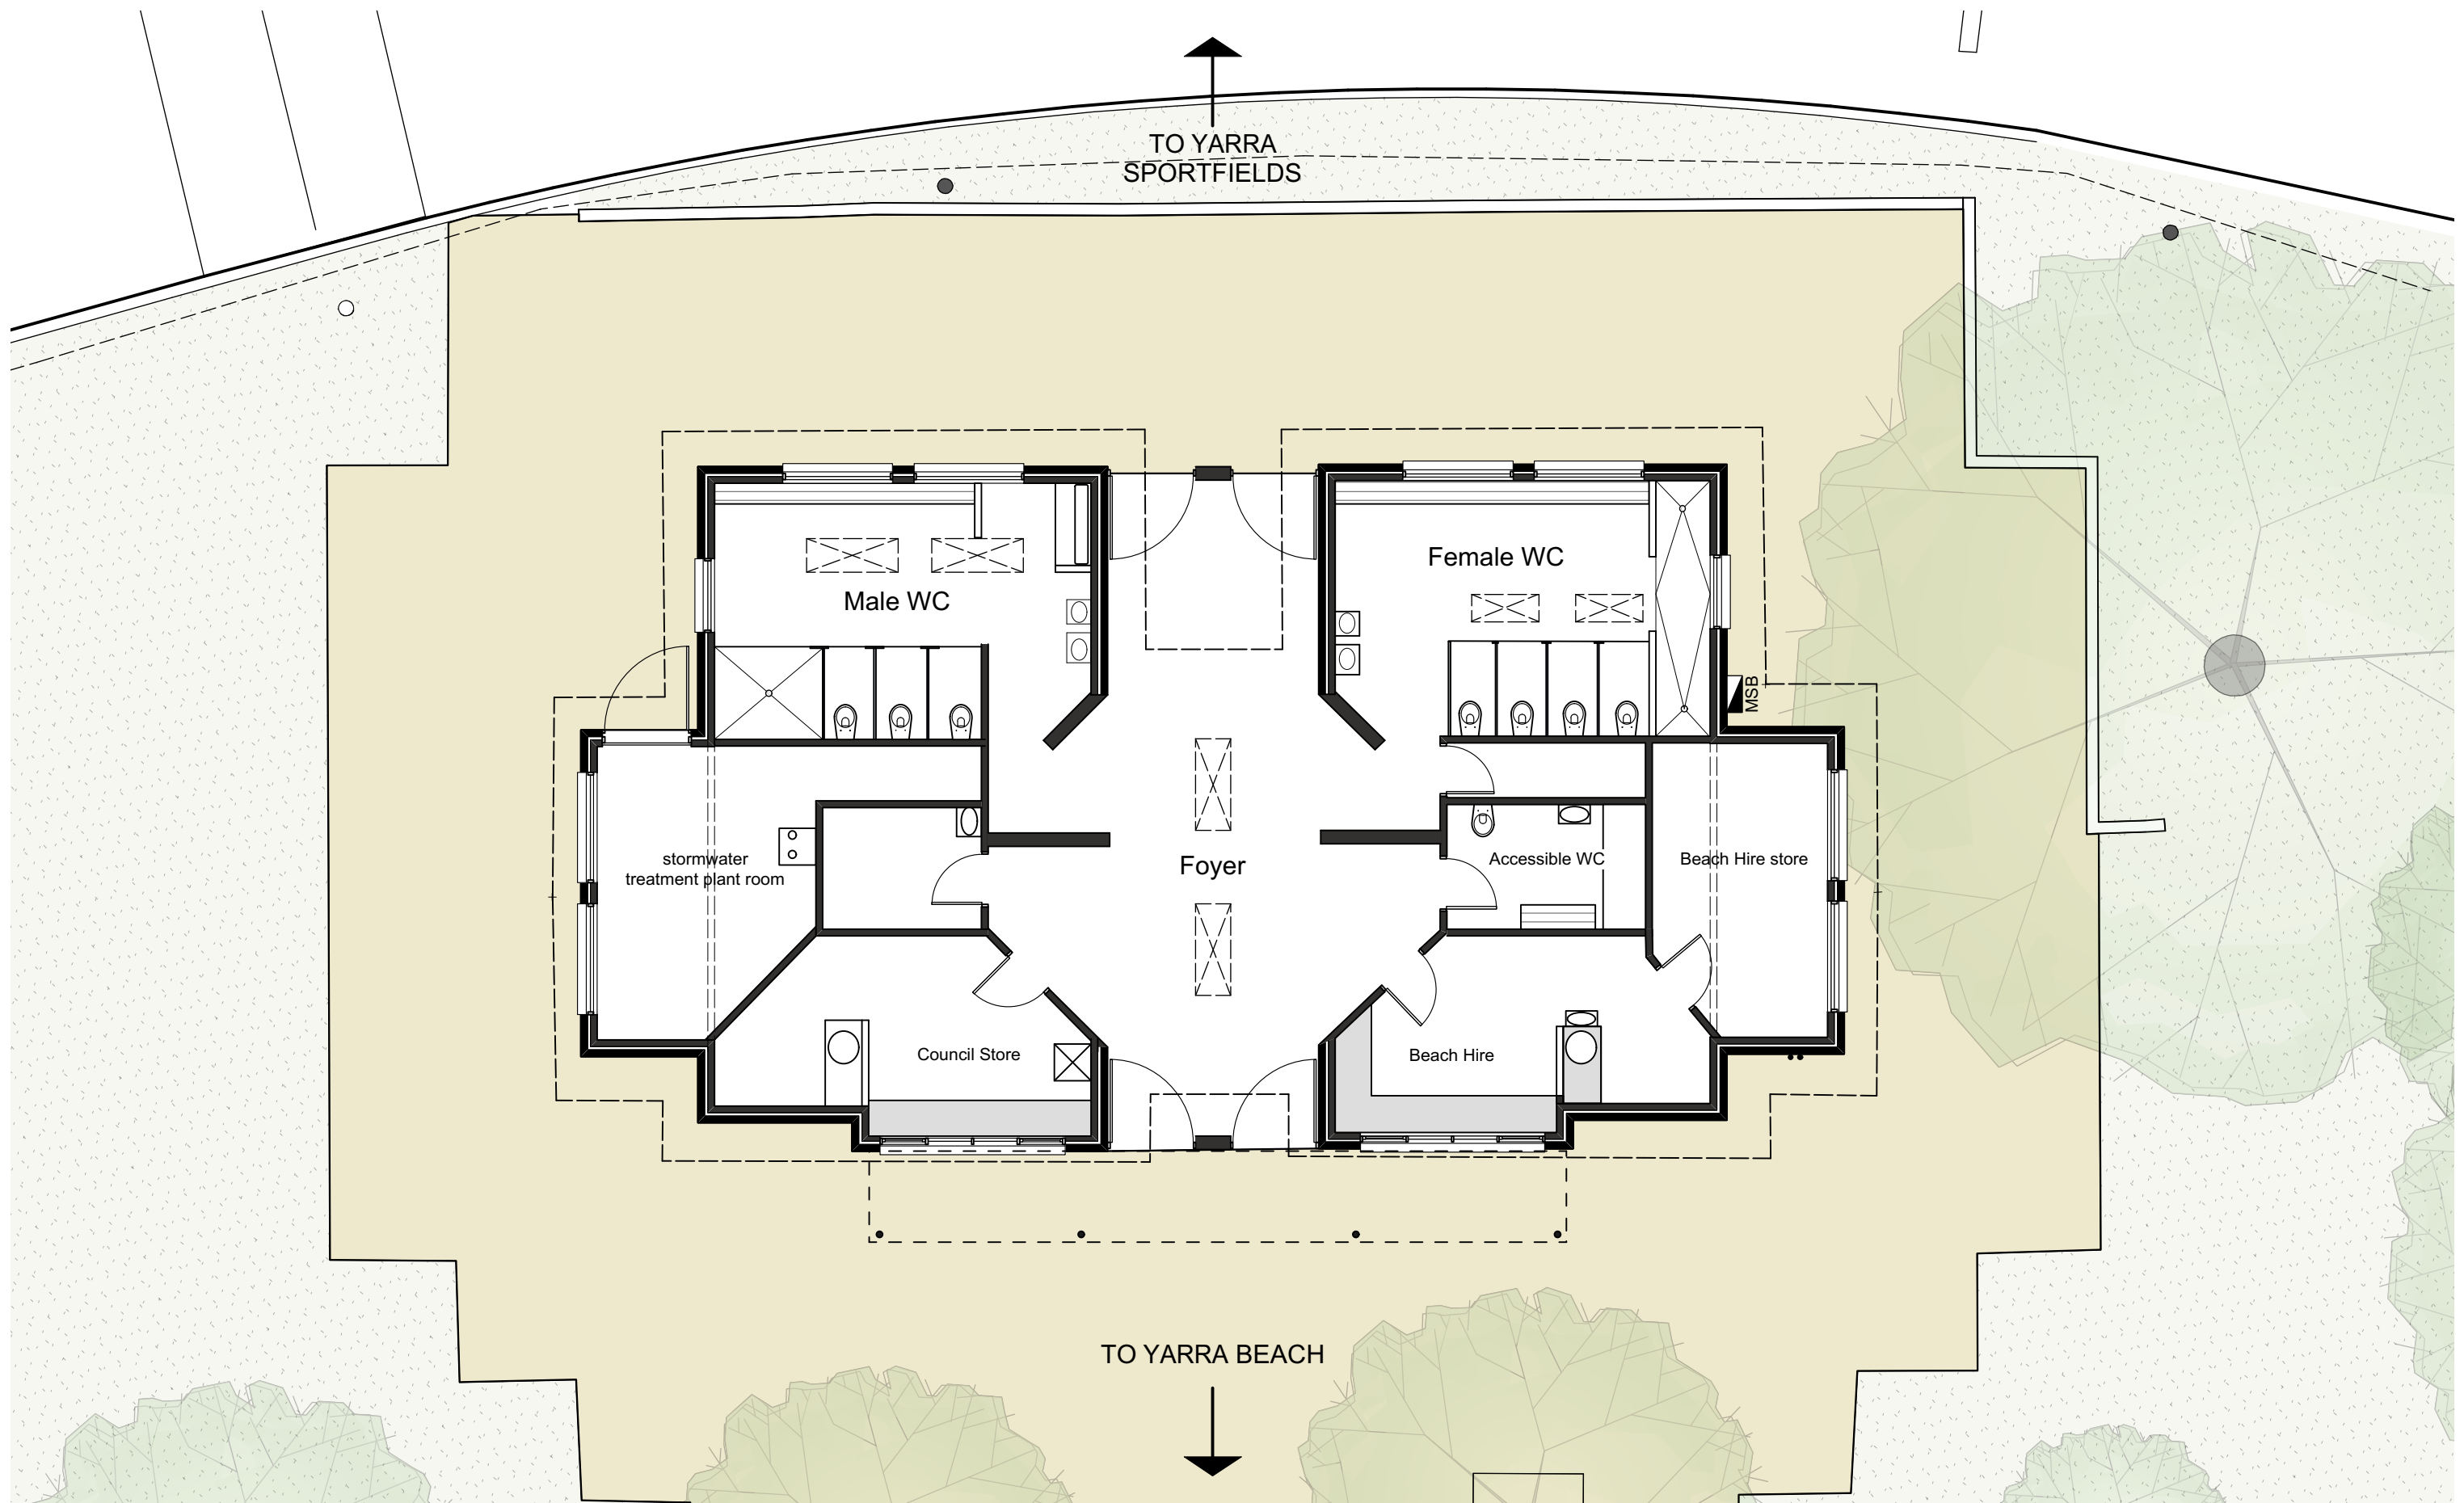

SCALE 1:100 @ A3

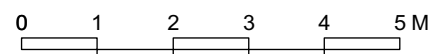

**melocco
moore**

Melocco and Moore Architects
Level 2, Suite 204
59 Great Buckingham Street
Redfern NSW 2016 Australia
Nominated Architect : Philip Moore #5472

T +612 9212 6111
W www.meloccomore.com.au

PROJECT Yarra Bay Amenities Upgrade

FOR Randwick City Council

DWG existing ground floor

P03