


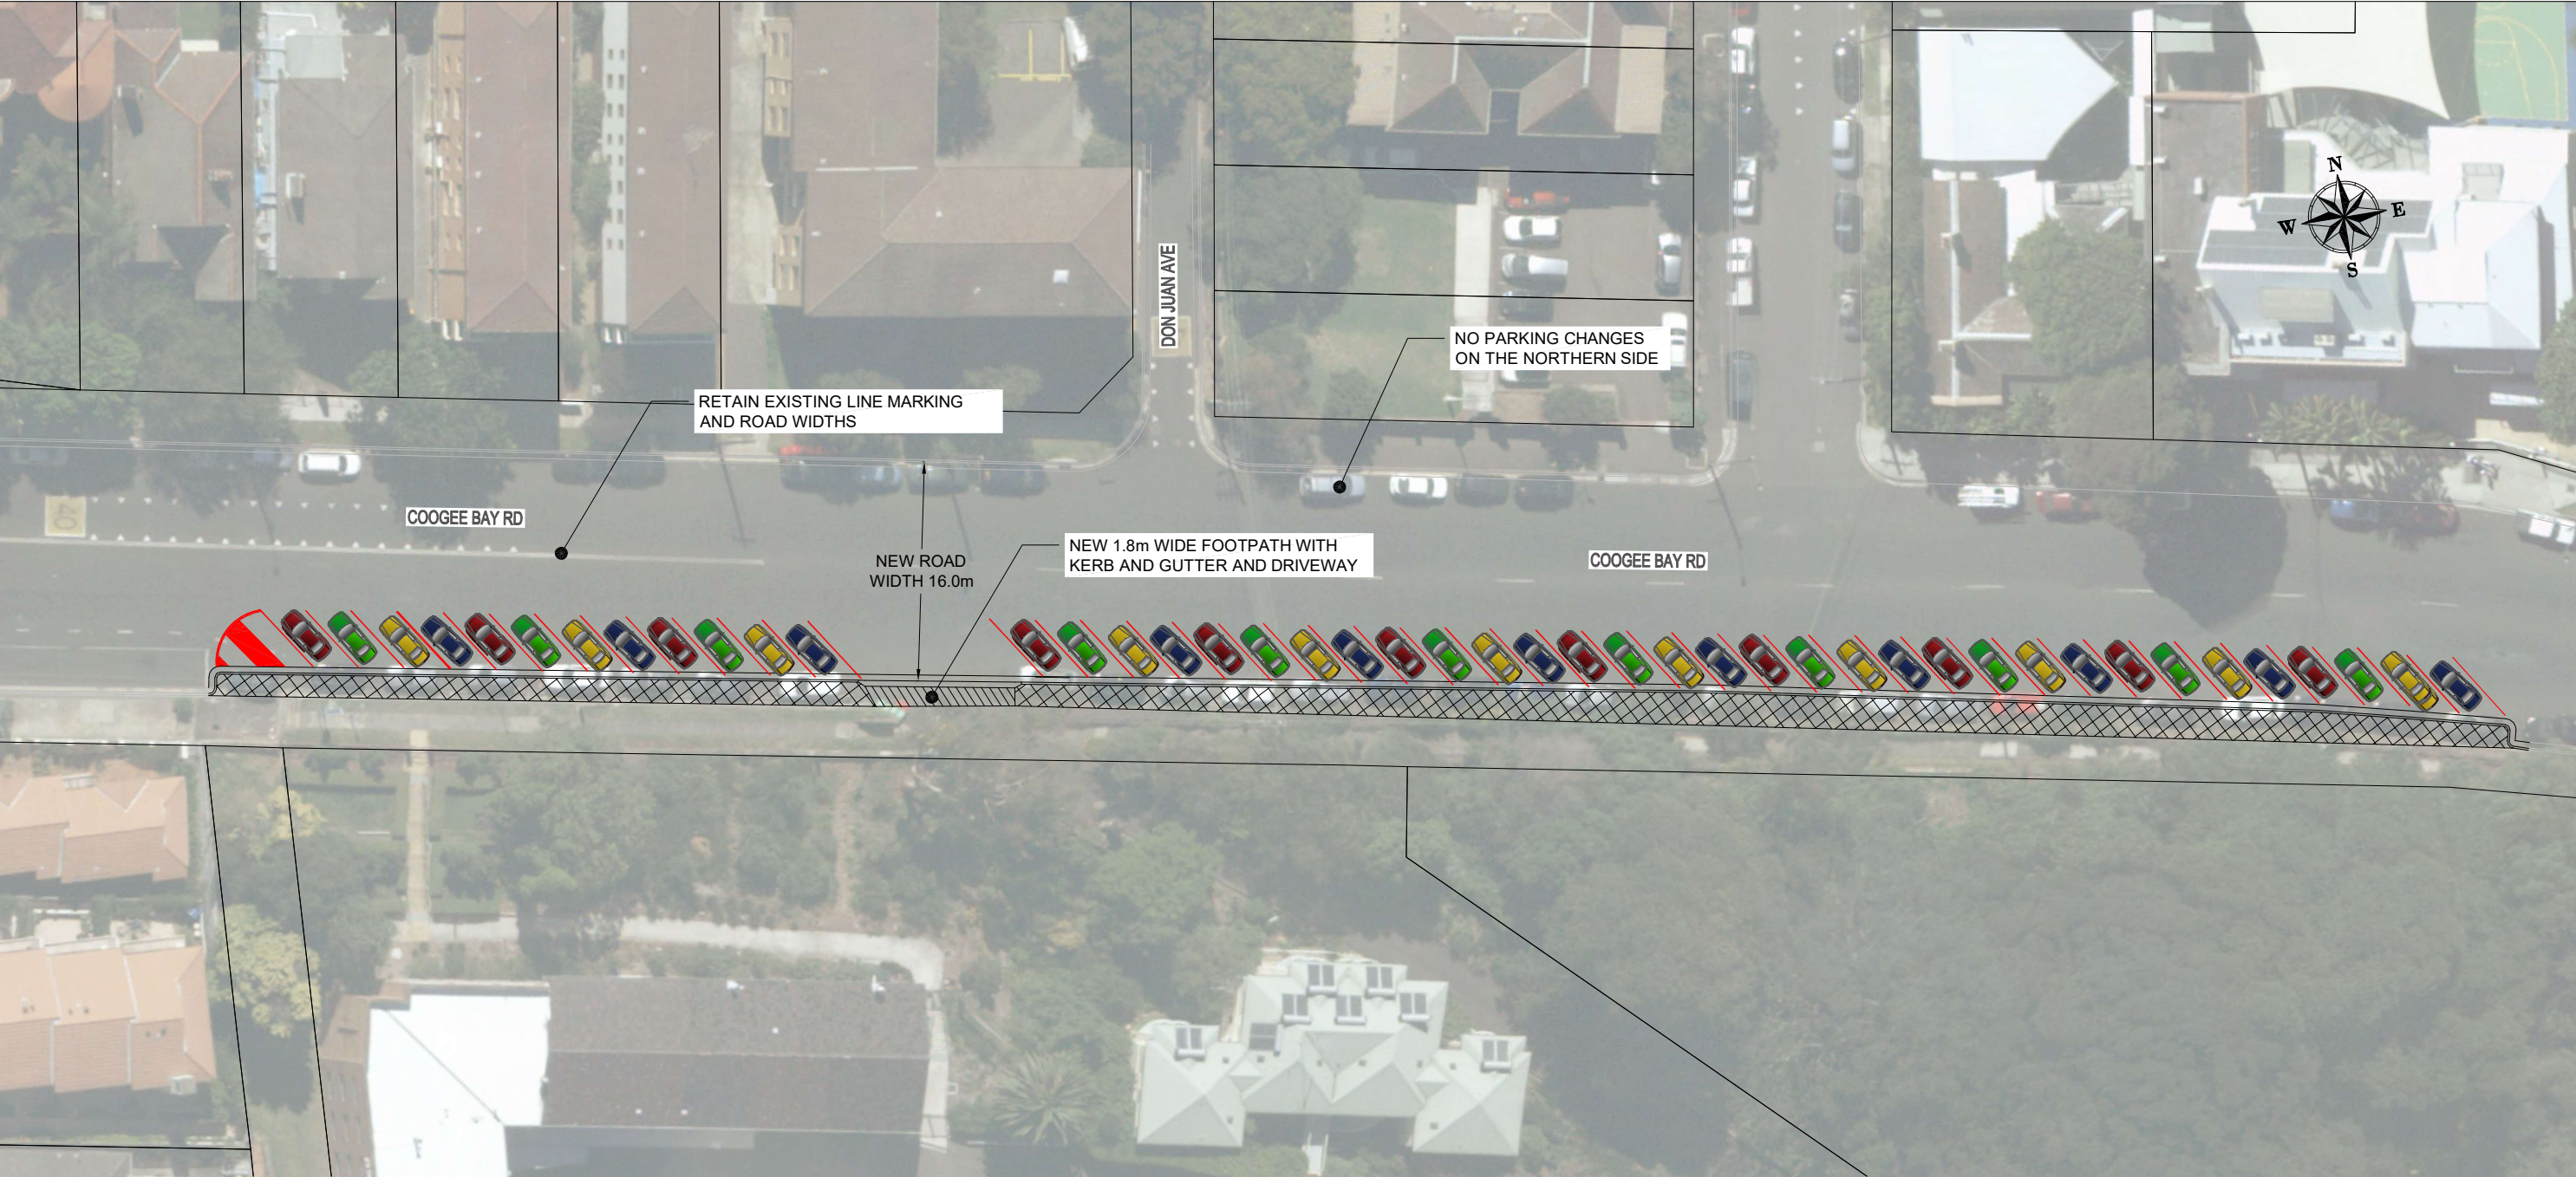

AMOUNT OF NEW CAR SPACES: 44
PREVIOUS AMOUNT OF CAR SPACES: 28
NET GAIN OF: 16

	</
--	--	----