





Snape Park - Stage 1 Amenities Proposed Concept Design

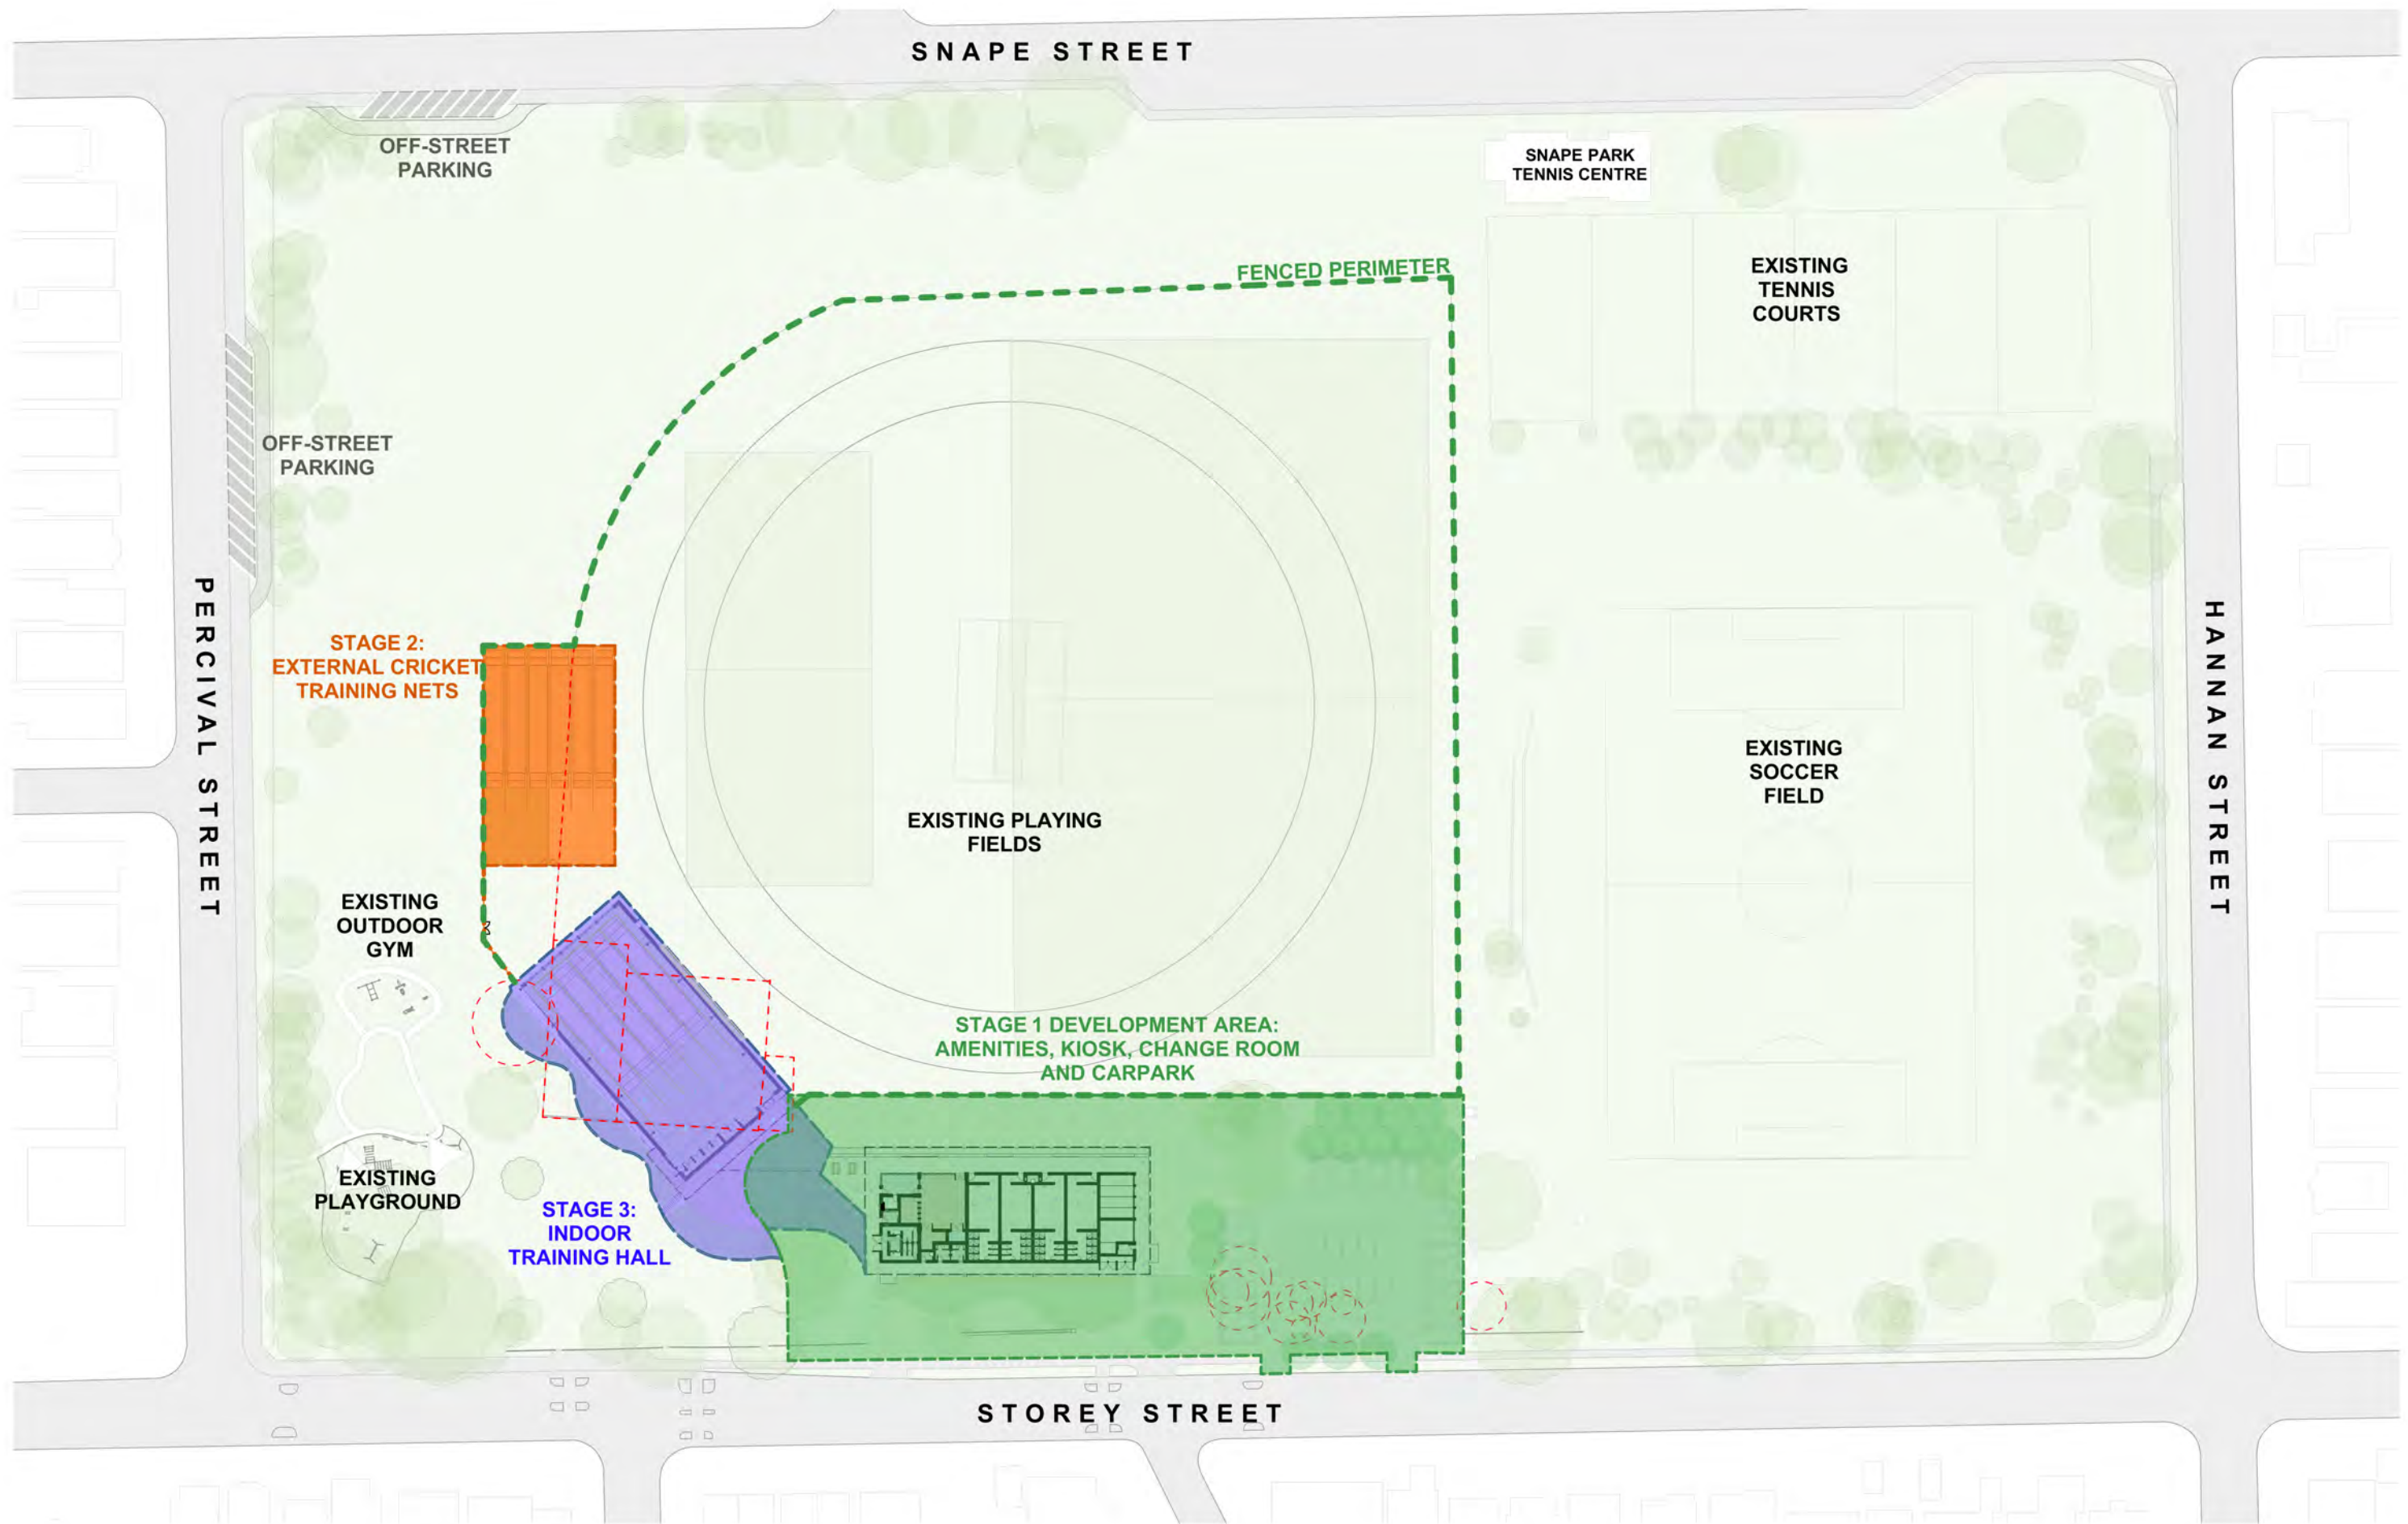

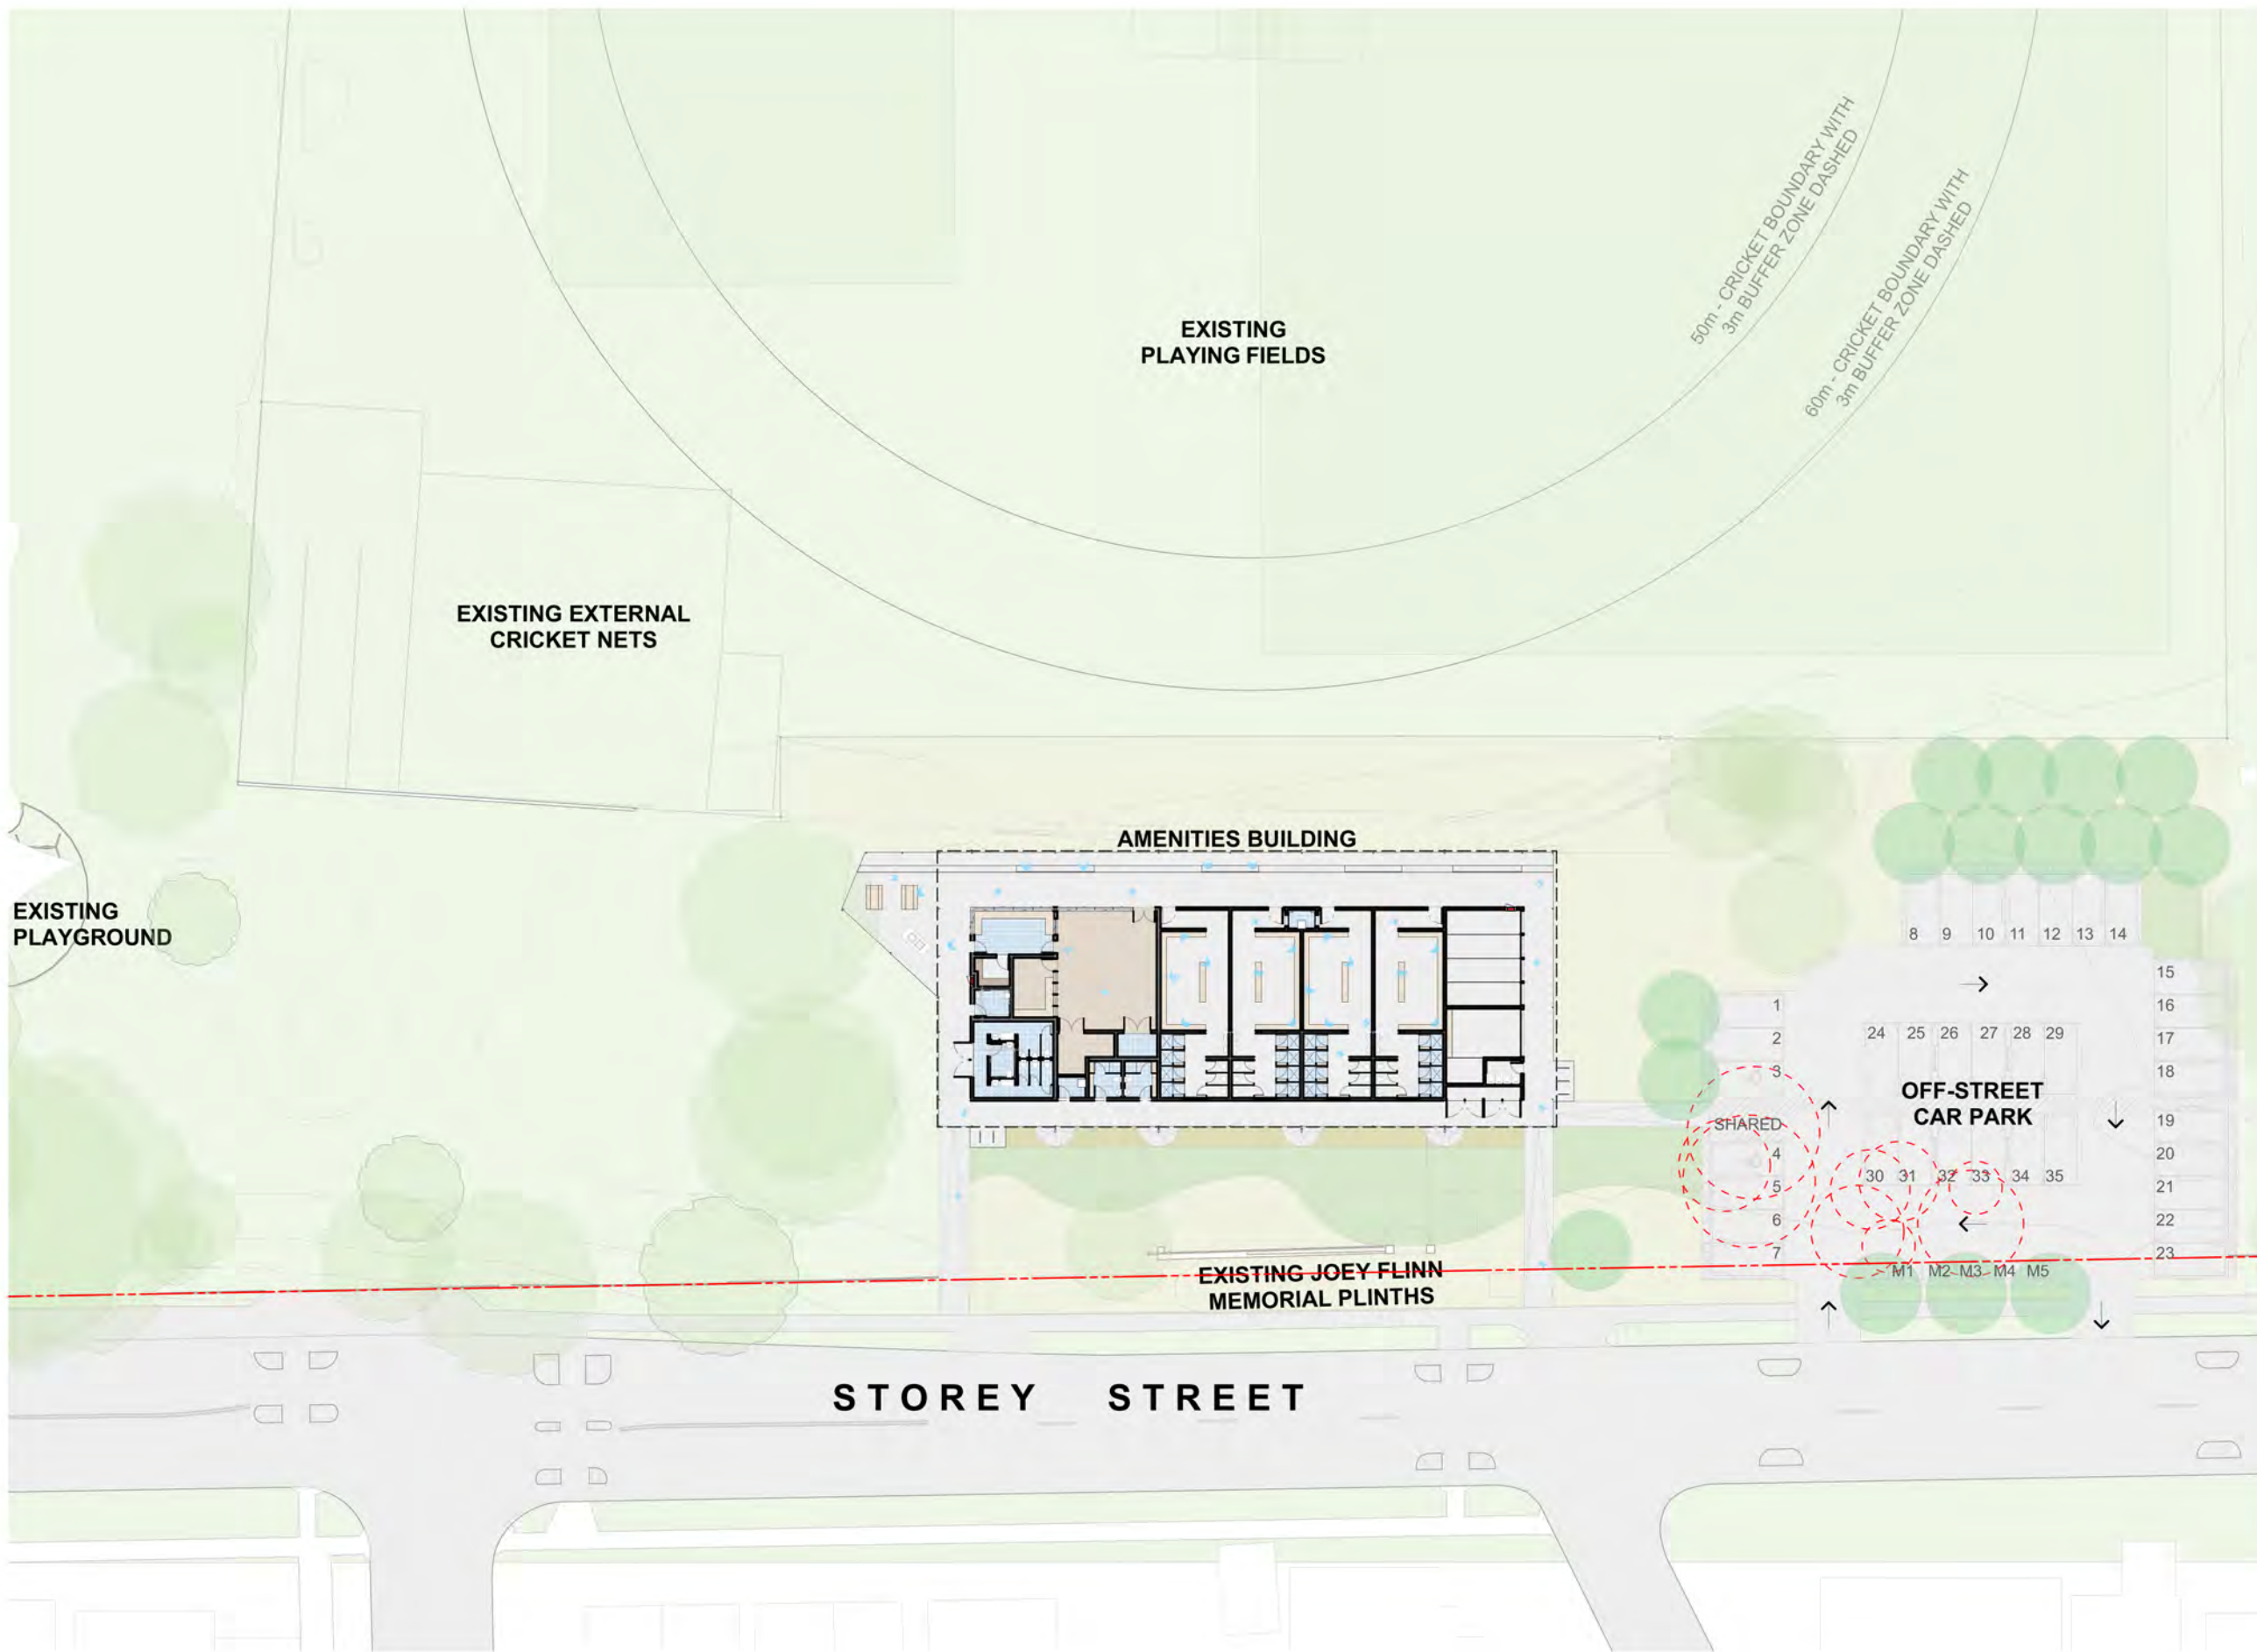

- LEGEND**
- Existing Trees
 - Proposed Trees
 - Existing trees removed
 - Proposed Soft Landscaping

BOUNDARY FENCE TO OVAL

01
201

LEGEND


- EXISTING TREES
- PROPOSED TREES
- PROPOSED SOFT LANDSCAPING
- BORE WATER INFRASTRUCTURE DIVERSION
- EXISTING BUILDING DEMOLISHED

01
302

PROPOSED AMENITIES BUILDING

1. KIOSK
2. KIOSK STORE
3. ADMIN ROOM
4. ACCESSIBLE CHANGE RM
5. PUBLIC MALE WCs
6. PUBLIC FEMALE WCs
7. PUBLIC ACCESSIBLE WC
8. CLUB INFO RM
9. STORE/ ELEC/ COMMS
10. HYDRAULIC PLANT
11. CLEANERS RM
12. REFEREE CHANGE
13. HOME CHANGE 1
14. HOME CHANGE 2
15. AWAY CHANGE 1
16. AWAY CHANGE 2
17. SPORTS STORE X 4
18. RCC STORE
19. ELEC. PLANT
20. BIN STORE
21. BOREWATER ELEC.
22. UNDERCOVER CIRC.
23. BICYCLE RACKS
24. BBQ/ BREAKOUT SPACE
25. SEATING

ROOF OUTLINE DASHED OVER

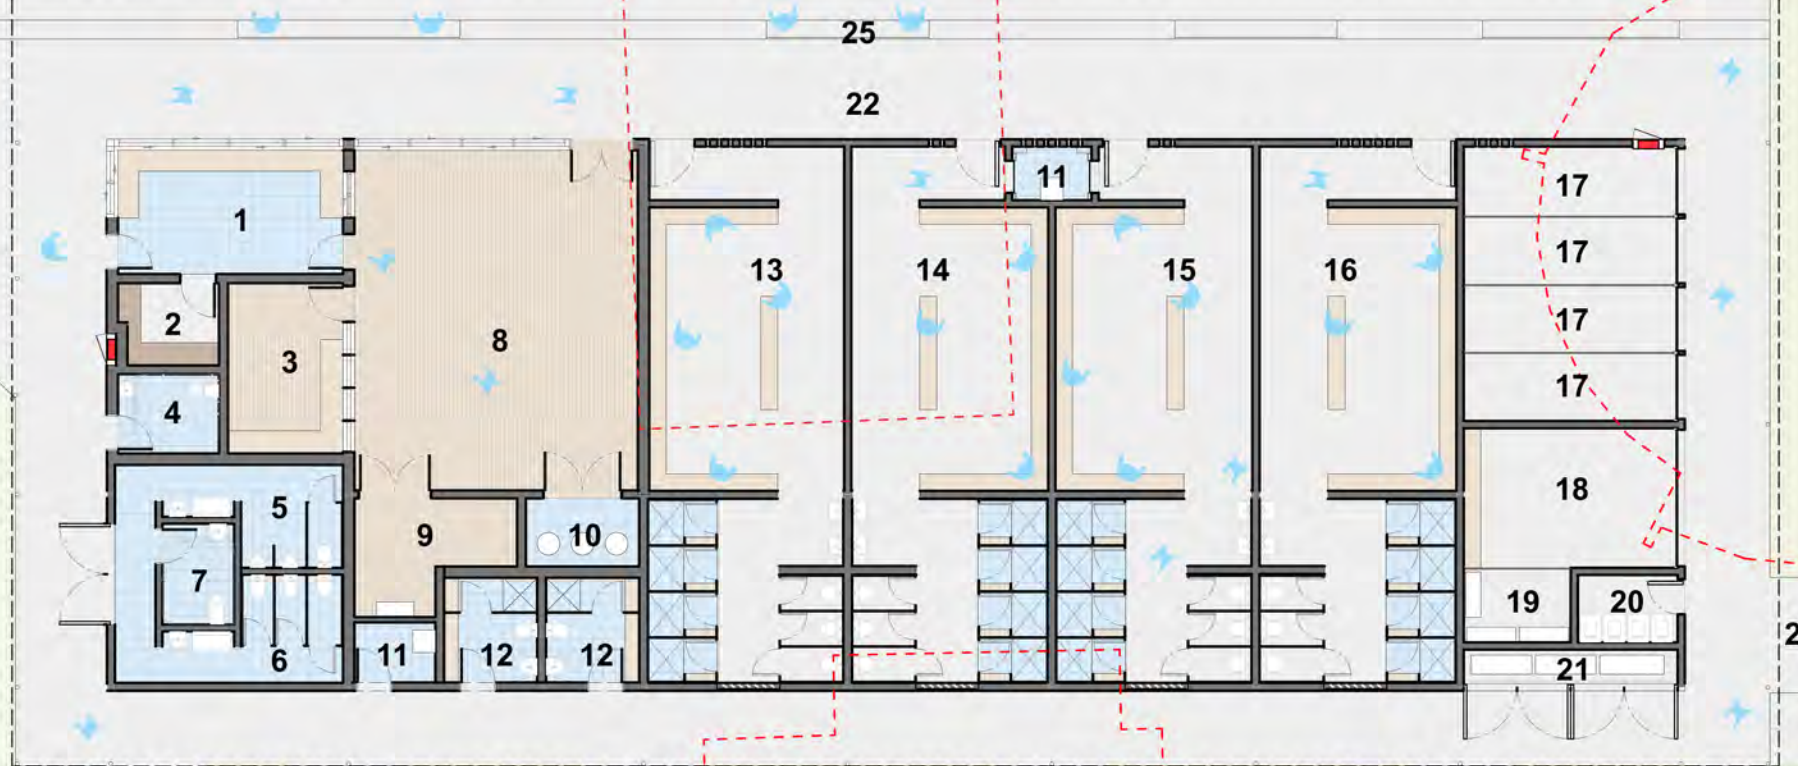

PATHWAY

PATHWAY

02
200



View from Storey Street looking North East



Future Stage 3 -
Outline of Indoor
Training Hall

View from Snape Park playing fields looking south west
Future Stage 3 Indoor Training Facility shown dashed



01 NORTH ELEVATION
1:200



02 SOUTH ELEVATION
1:200

MATERIALS - LEGEND

1. Concrete pathway & seating - with oyster shell additive.
2. FC soffit - fascia painted
3. Aluminium Vertical Batten - ventilated walls
4. Blockwork - external walls
5. Compressed Fibre Cement - wall panel
6. Metal Roofing - zincalume, corrugated roofing.
7. Metal Hoods - roof pop-ups
8. Perforated Metal Screen - roof pop-ups



①



②




③



④




⑤

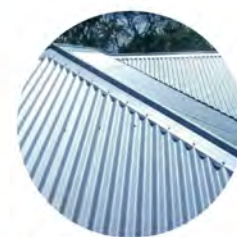


⑥




⑦

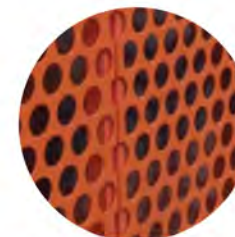

⑧

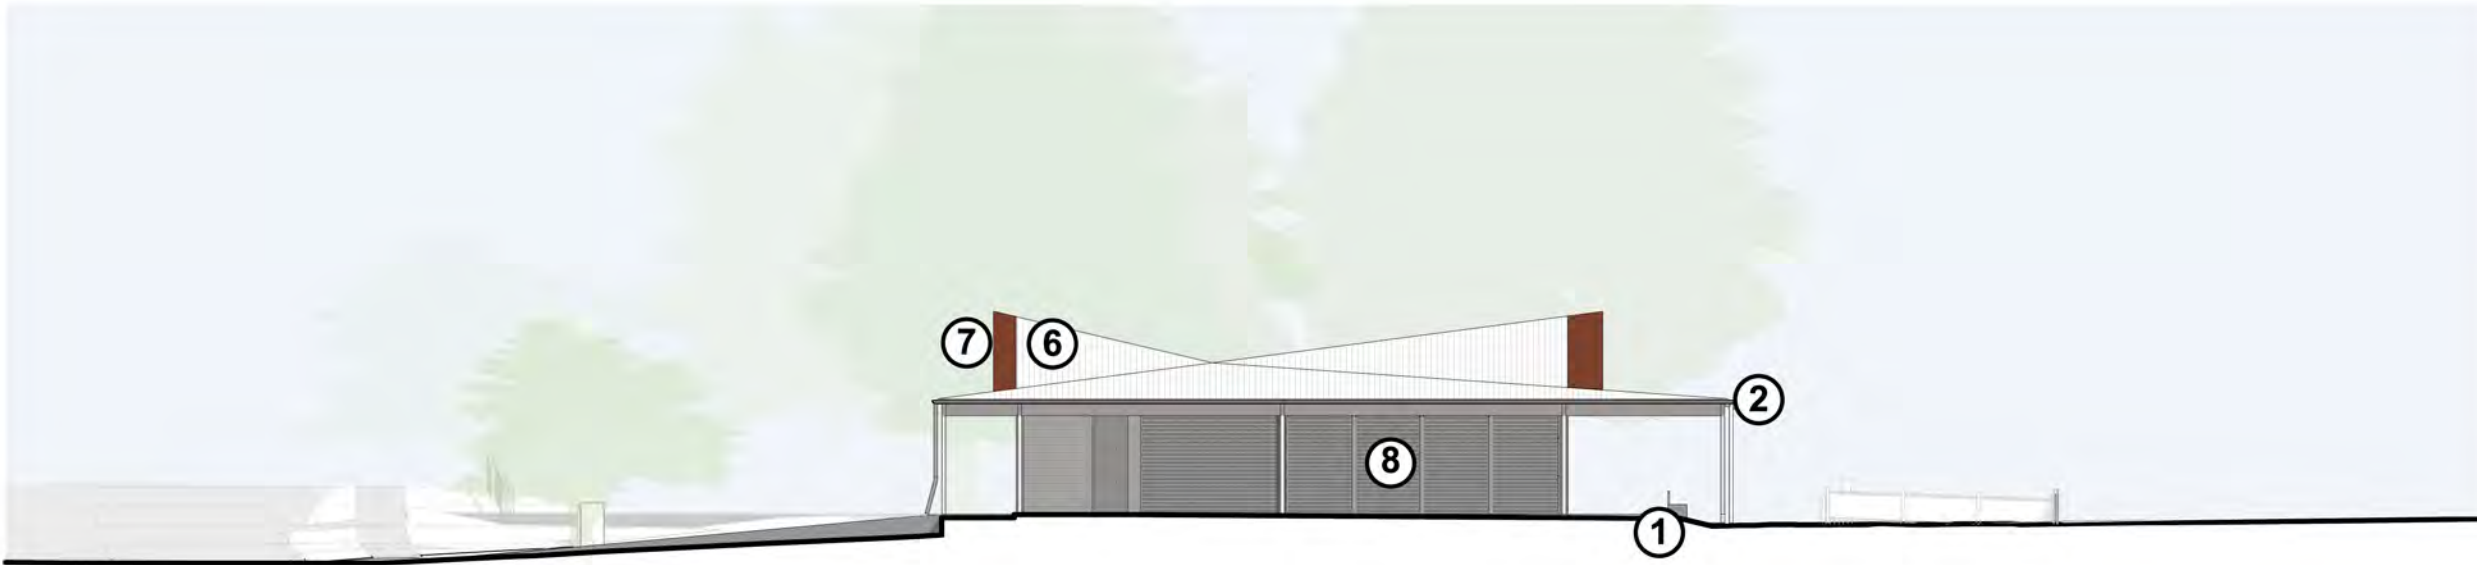

01 EAST ELEVATION
1:200

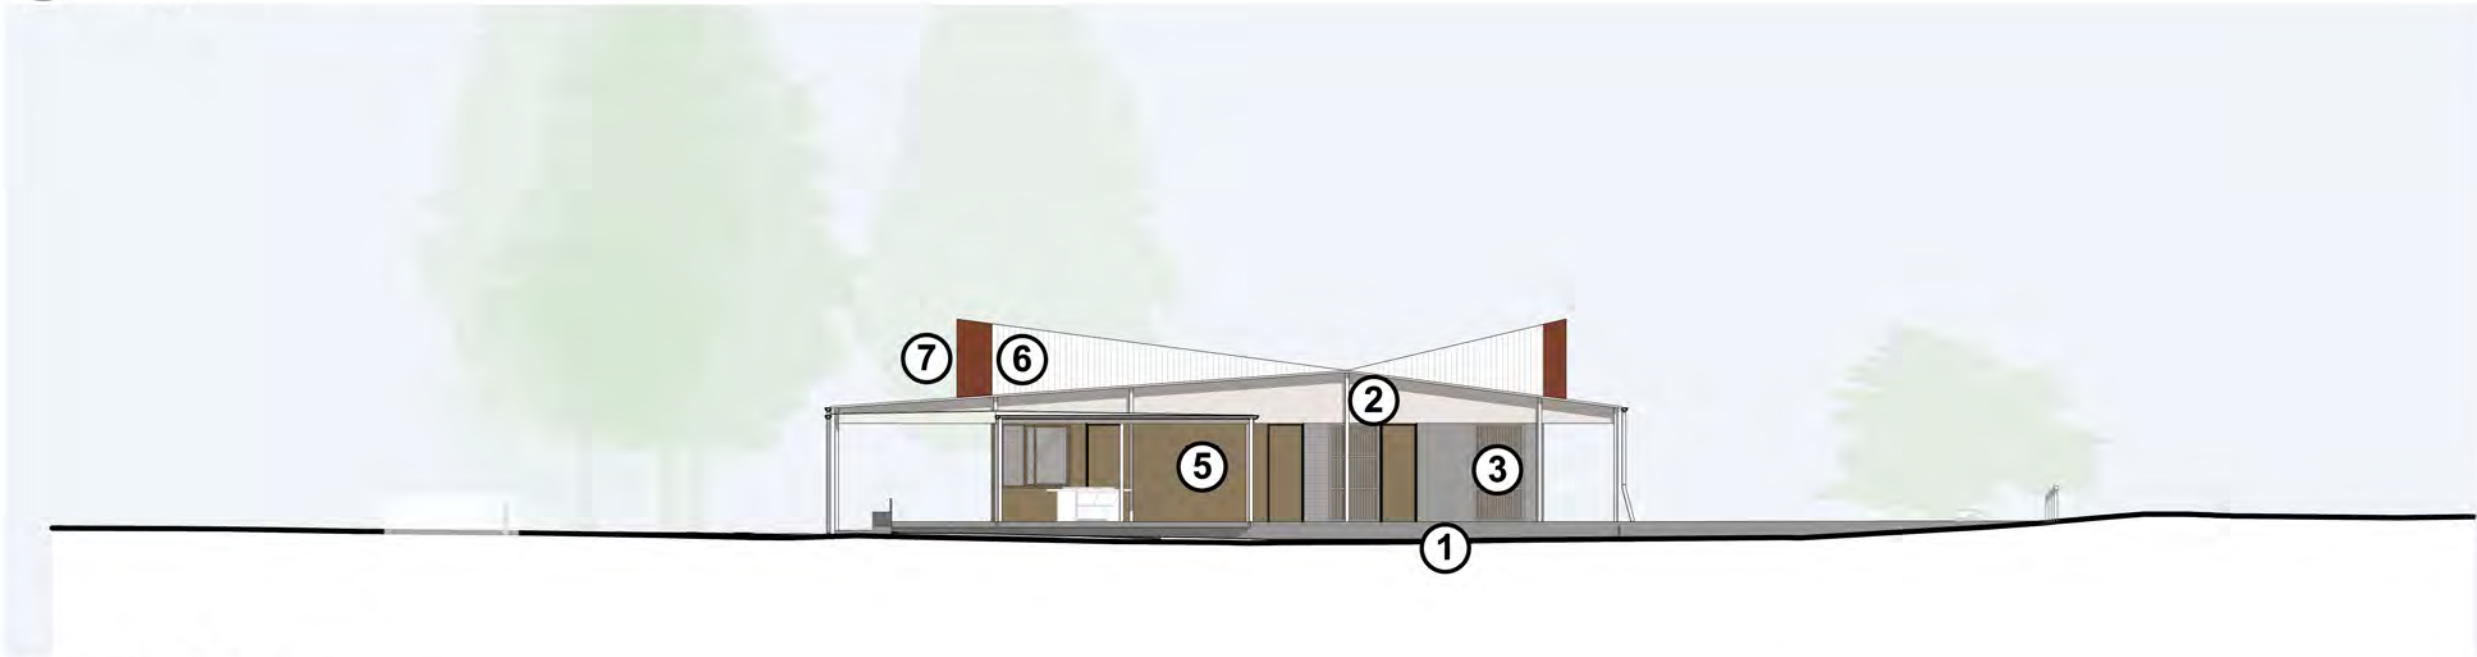

02 WEST ELEVATION
1:200

MATERIALS - LEGEND

1. Concrete pathway - seating with oyster shell additive.
2. FC soffit - fascia painted
3. Vertical batten cladding
4. Blockwork - external walls
5. Compressed Fibre Cement - wall panel
6. Metal Roofing - Zinalume, corrugated roofing.
7. Metal Hoods - Roof pop-ups
8. Perforated Metal Screen - Sports and RCC store



①



②




③



④




⑤

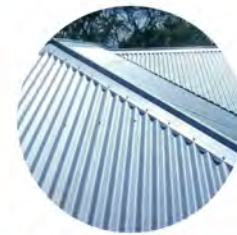


⑥




⑦

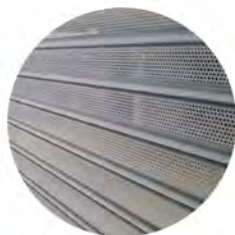

⑧

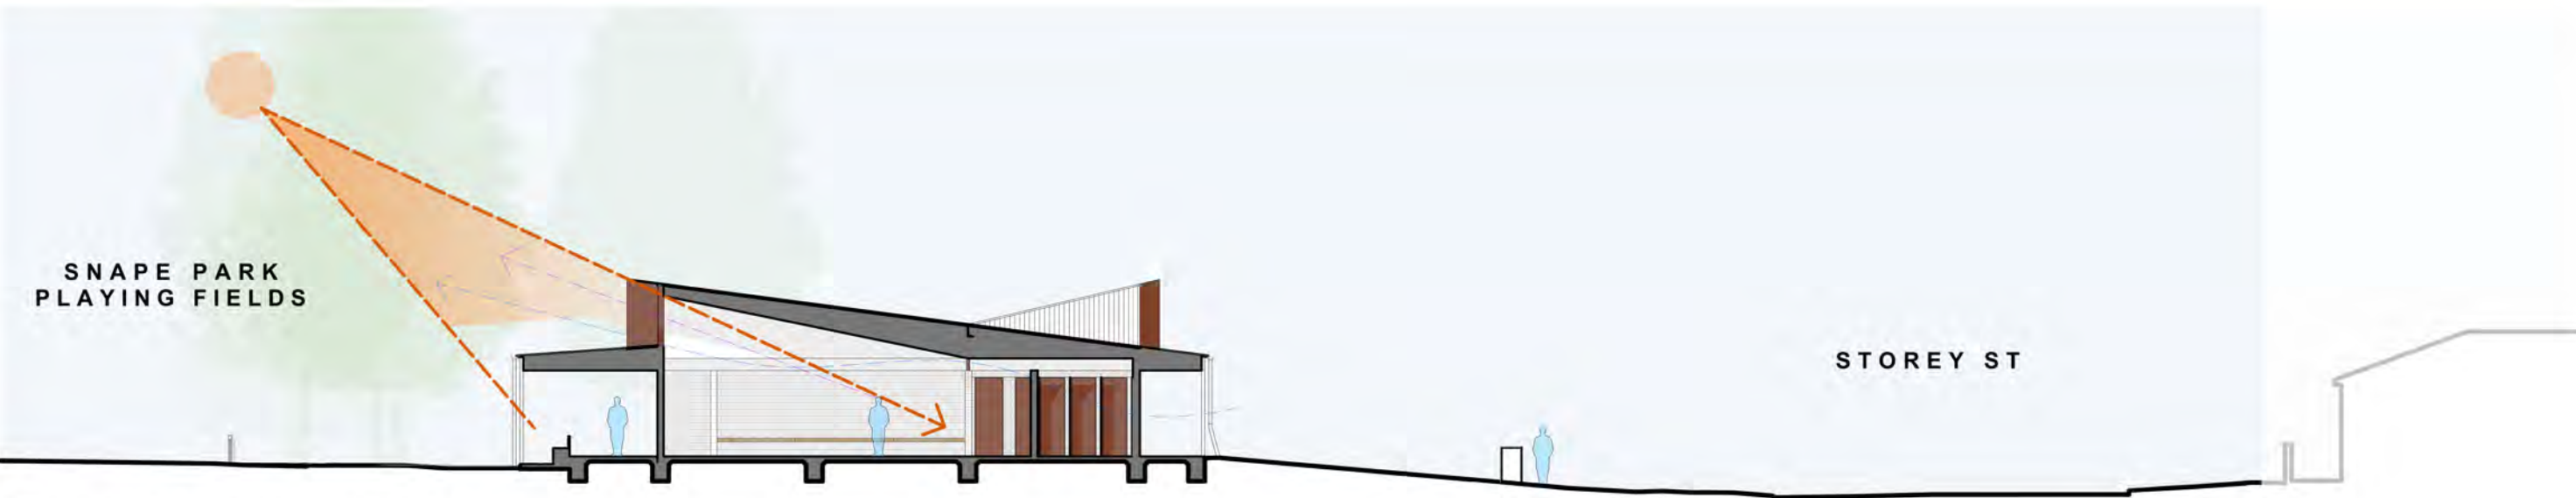

01 SECTION - THROUGH CHANGE RM
1:200

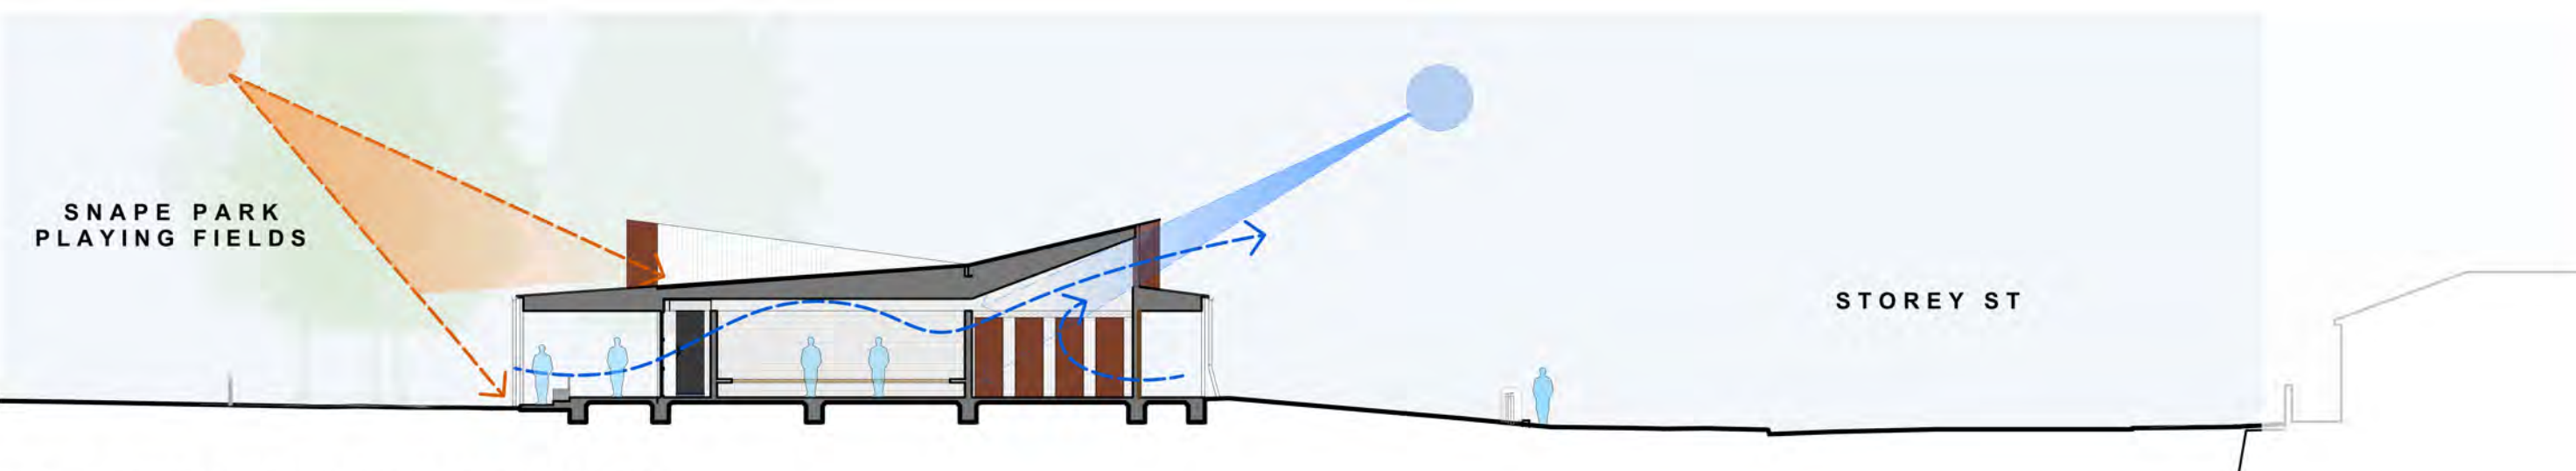

02 SECTION - THROUGH CHANGE ROOM WET AREAS
1:200



03 SECTION - THROUGH CLUB INFO RM
1:200

- LEGEND
- Northern Light
 - Southern Light
 - Visual Connection
 - Natural Ventilation