


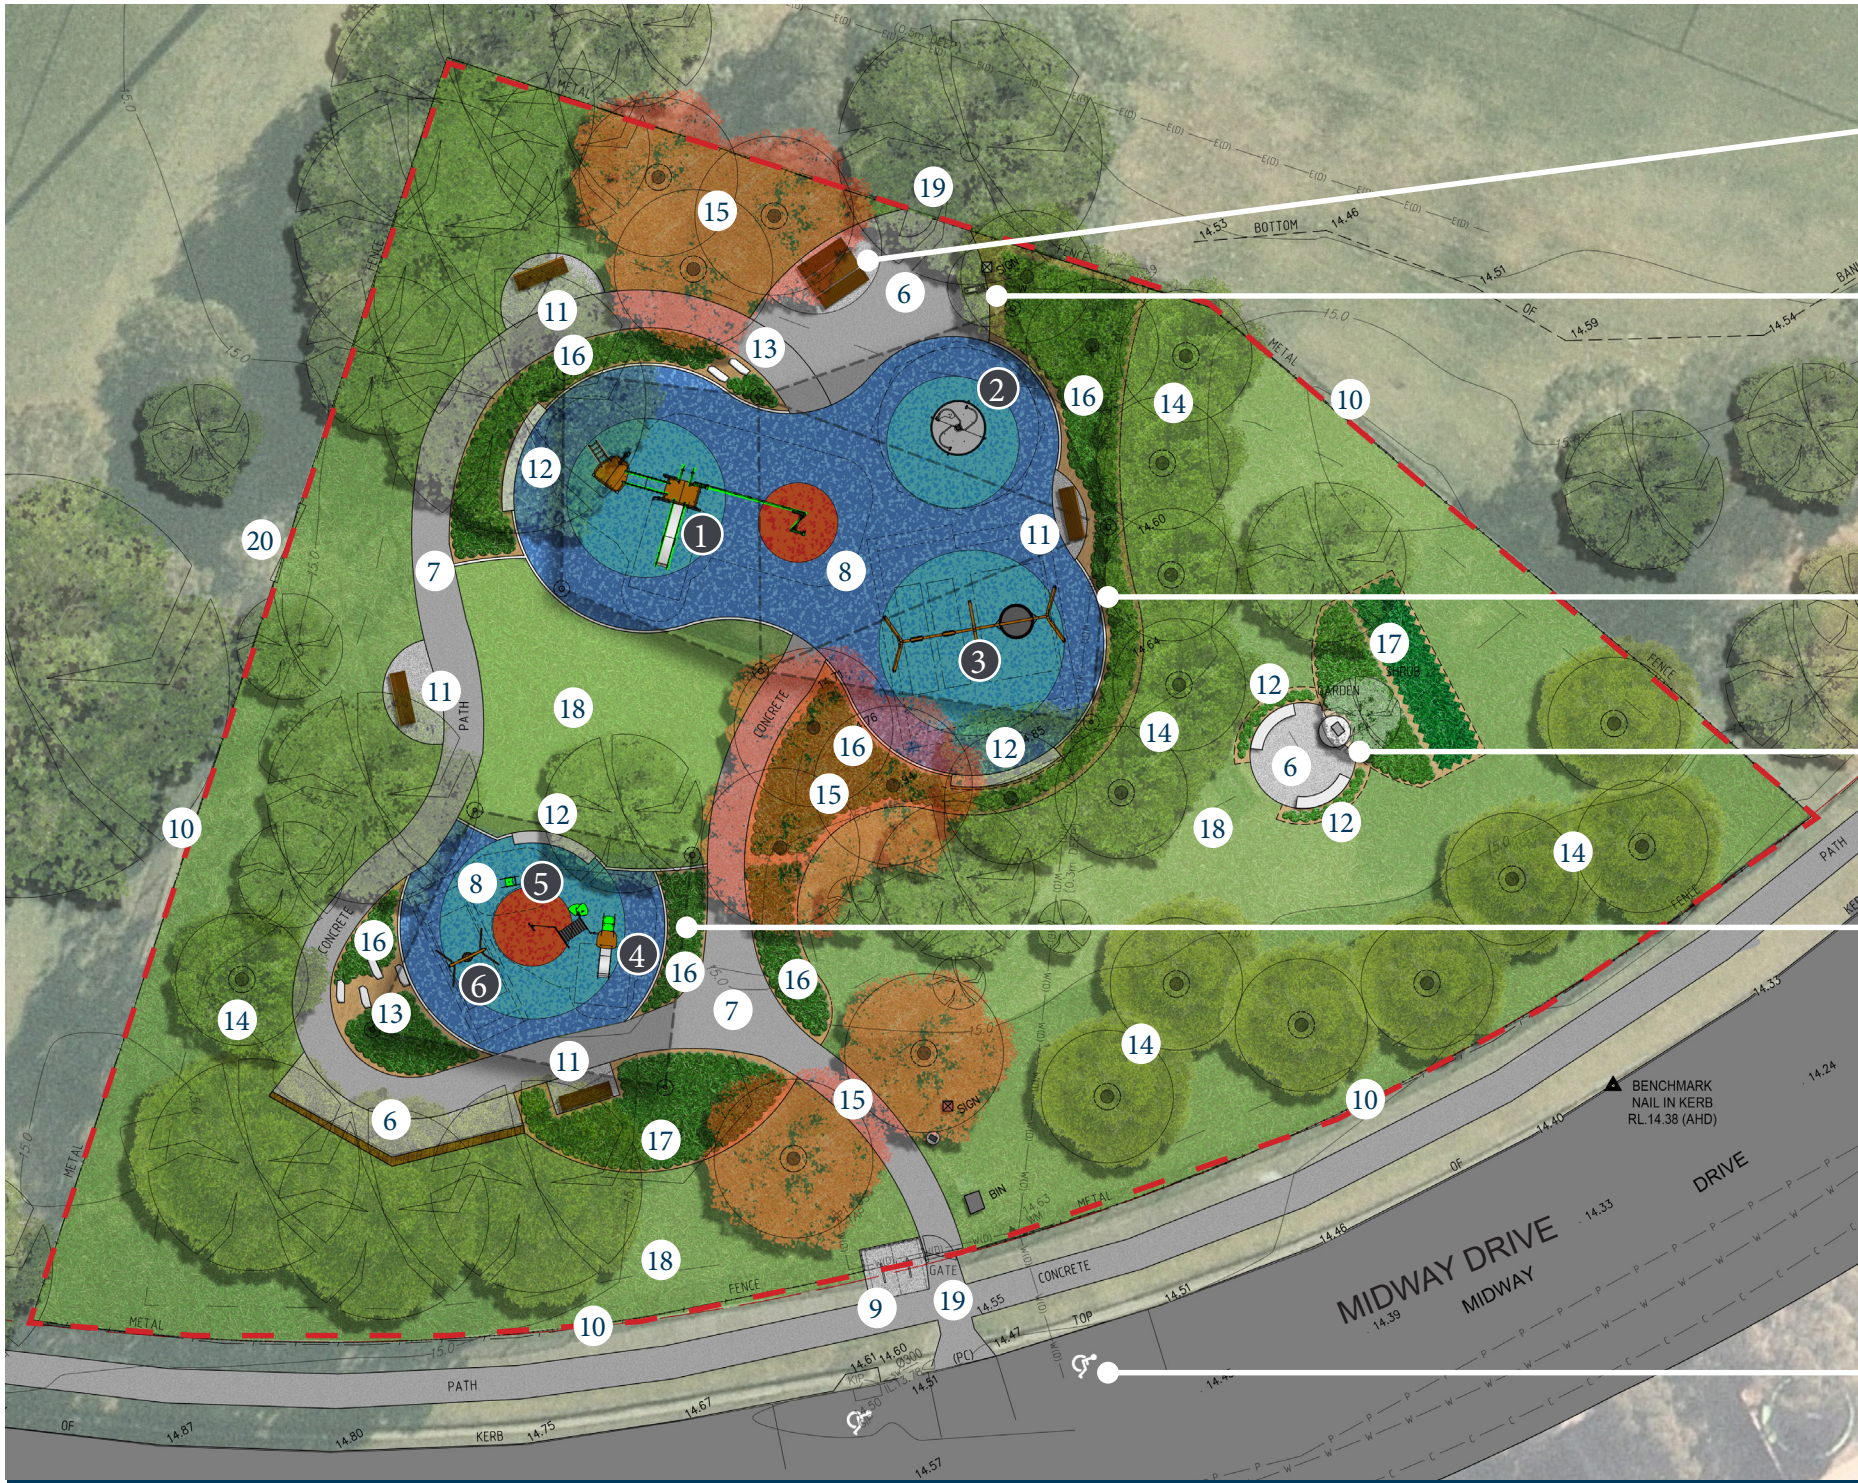

Wheel chair accessible picnic table set

Wheel chair accessible drinking fountain

Existing shade structure to be retained


Upgrade Molly's Park

Existing shade structure to be retained

Proposed two accessible parking at daytime

LEGEND

- | | | |
|---|---|------------------------------------|
| 6 New concrete paving | 11 Seat with arm and back rest on concrete slab | 16 Mass planting garden bed |
| 7 Existing concrete path to be retained | 12 in-situ concrete seat | 17 Make good existing garden bed |
| 8 Softfall rubber surface | 13 Reuse existing rock edges as steppingstones | 18 Lawn |
| 9 Bicycle parking area | 14 Proposed evergreen new trees | 19 New gate to playground entrance |
| 10 Make good existing playground fence | 15 Proposed feature trees | 20 New maintenance gate |

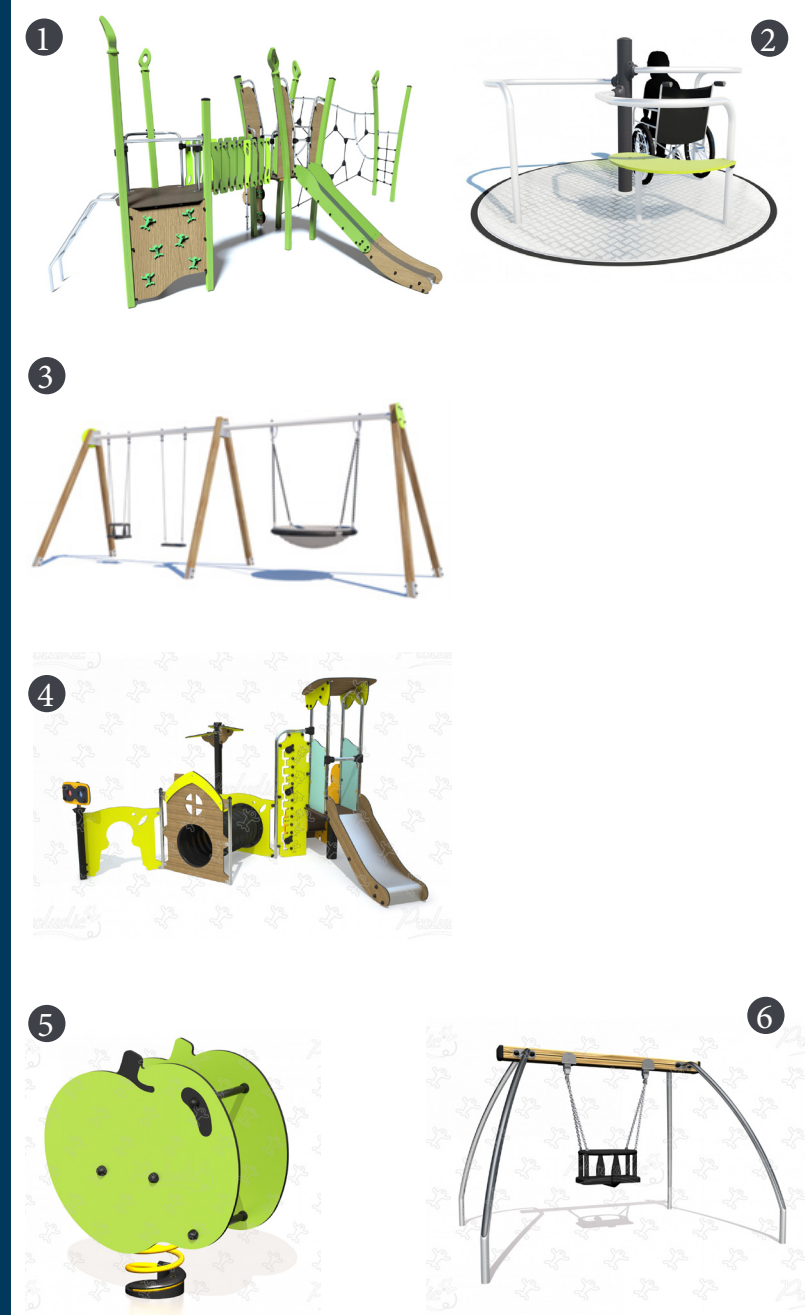

Coral Sea Park Playground concept

Proudly funded by





Gardenia 'Radicans'



Lavandula sp.