

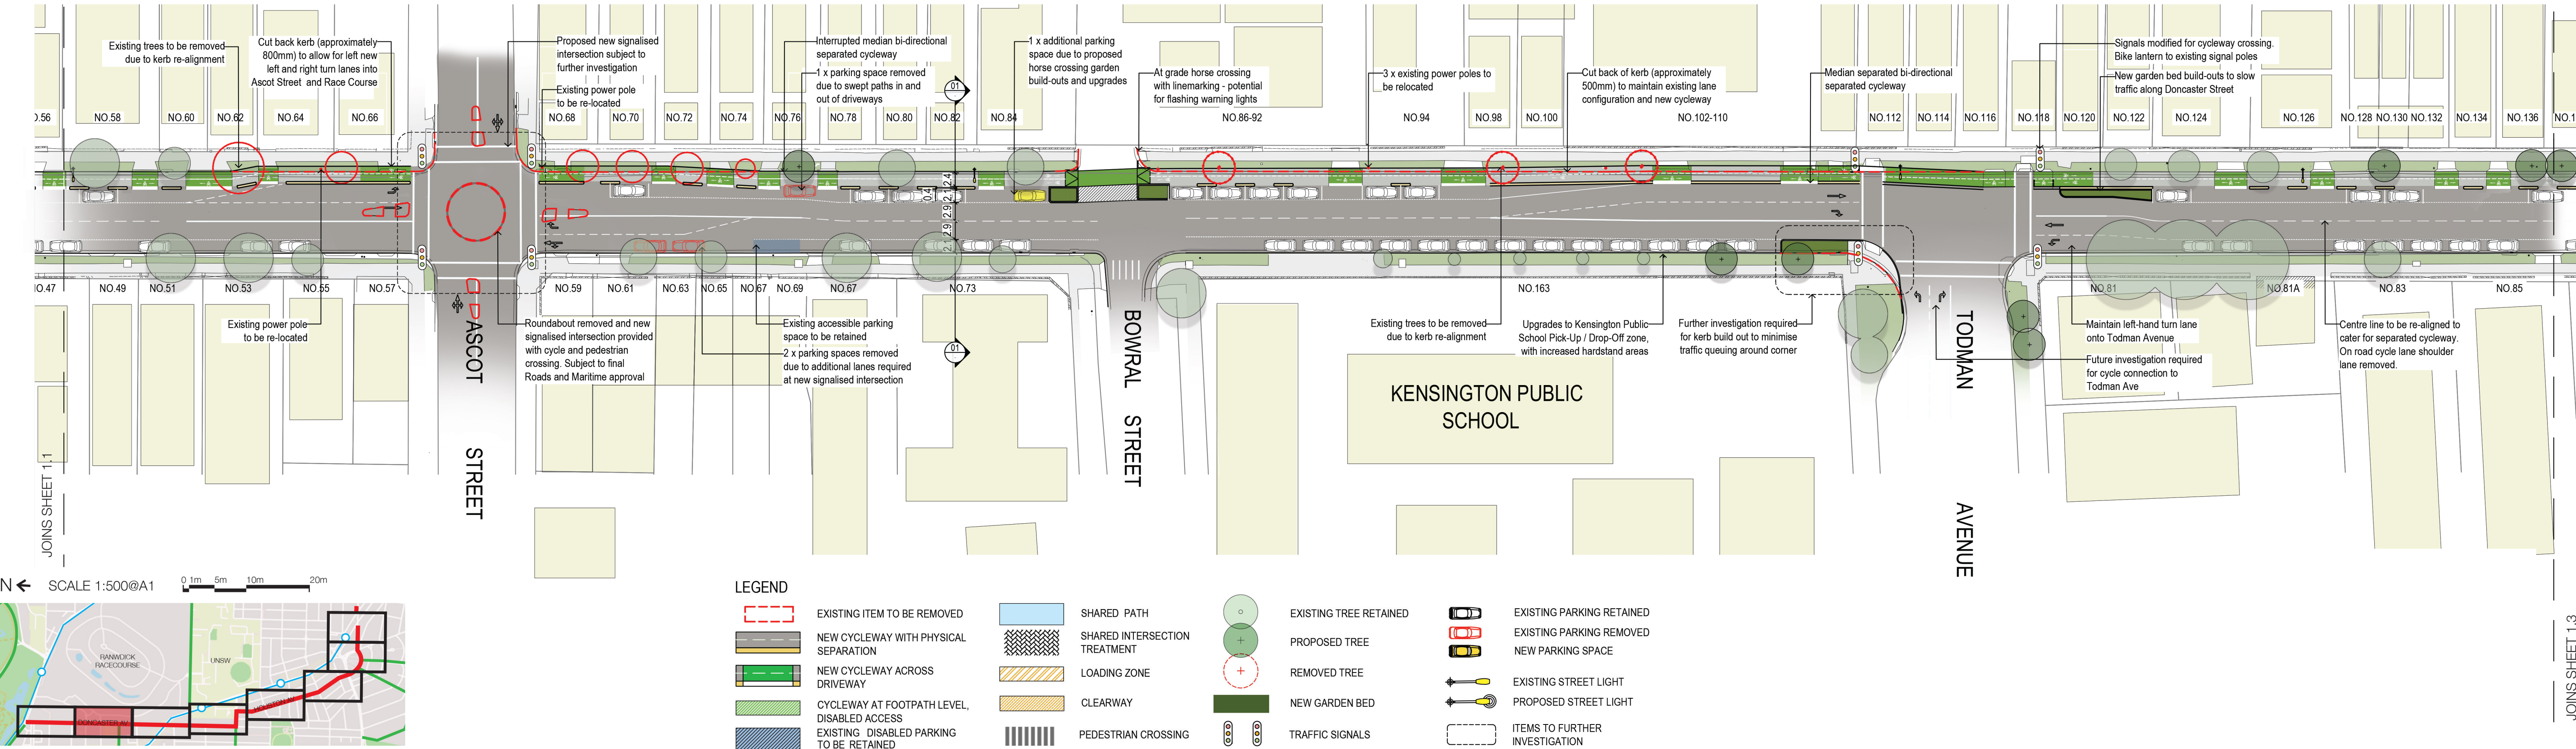


Walking and Cycling Streetscape Improvements: Kingsford to Centennial Park

Doncaster Ave, Day Ave, Houston Rd, General Bridges Cres, Sturt St

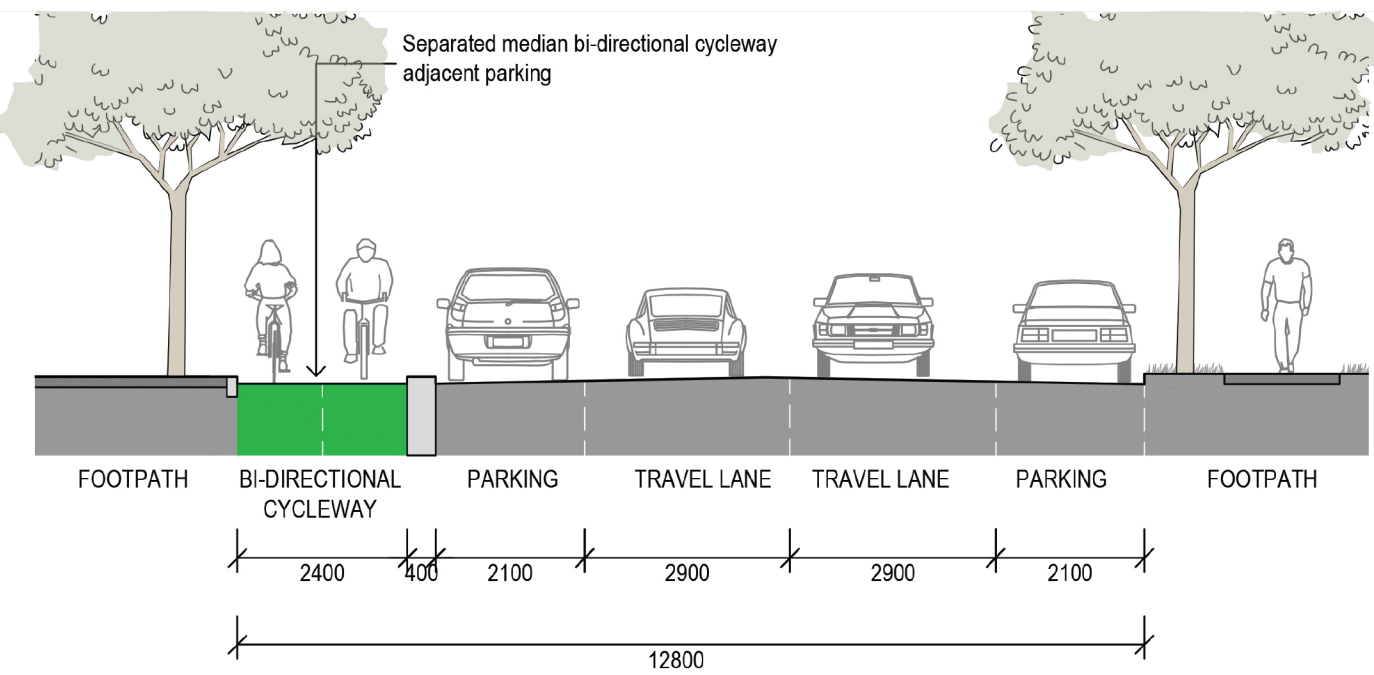

TYPICAL INTERRUPTED MEDIAN SEPARATED CYCLEWAY

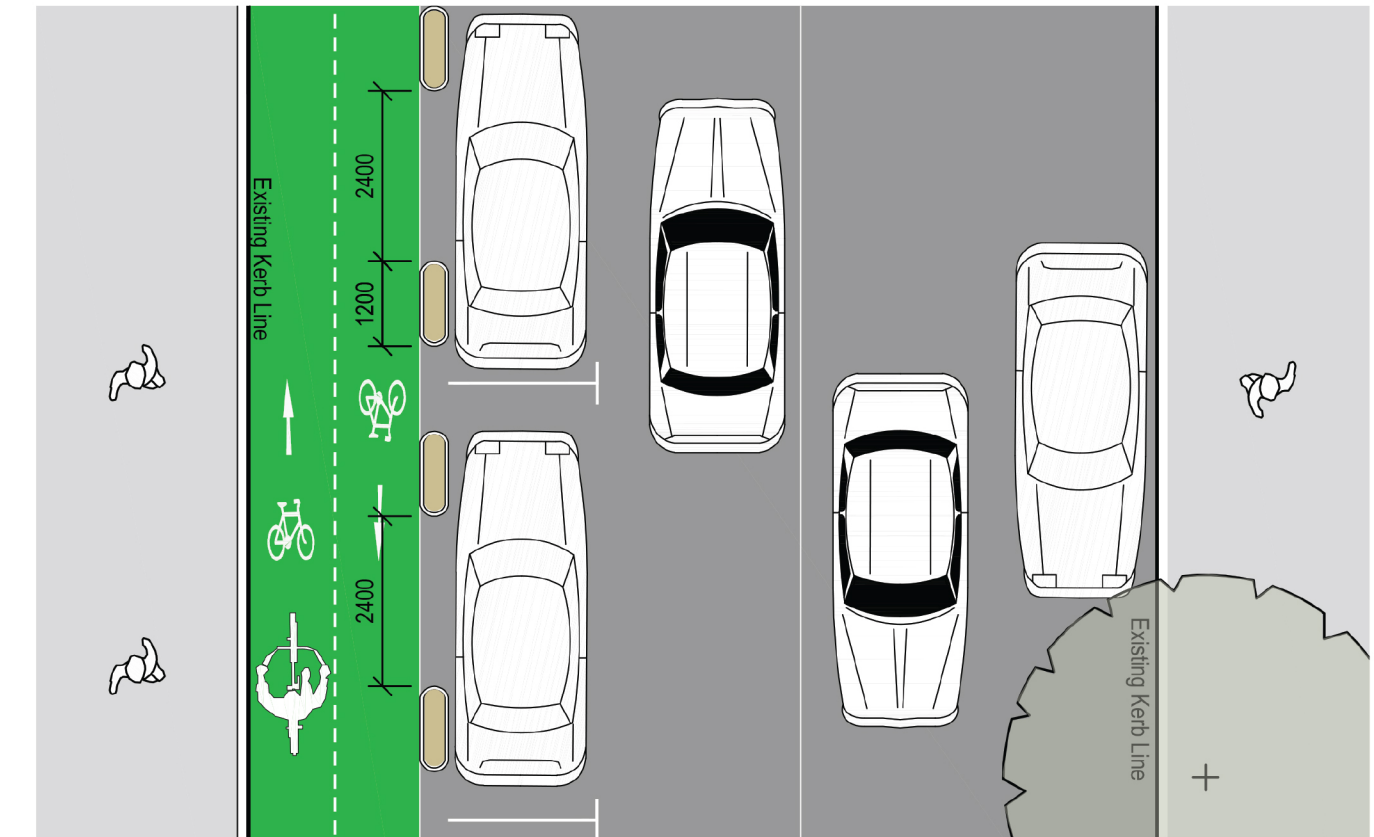

DONCASTER AVE AT TODMAN AVE INTERSECTION, KENSINGTON



TREES		
	REMOVED	NEW
Sheet 1.2	- 9	+ 8



PARKING		
	REMOVED	NEW
Goodwood St to Ascot St	0	0
Ascot St to Bowral St	- 3	+ 1
Bowral St to Todman Ave	0	0