


Garden Street

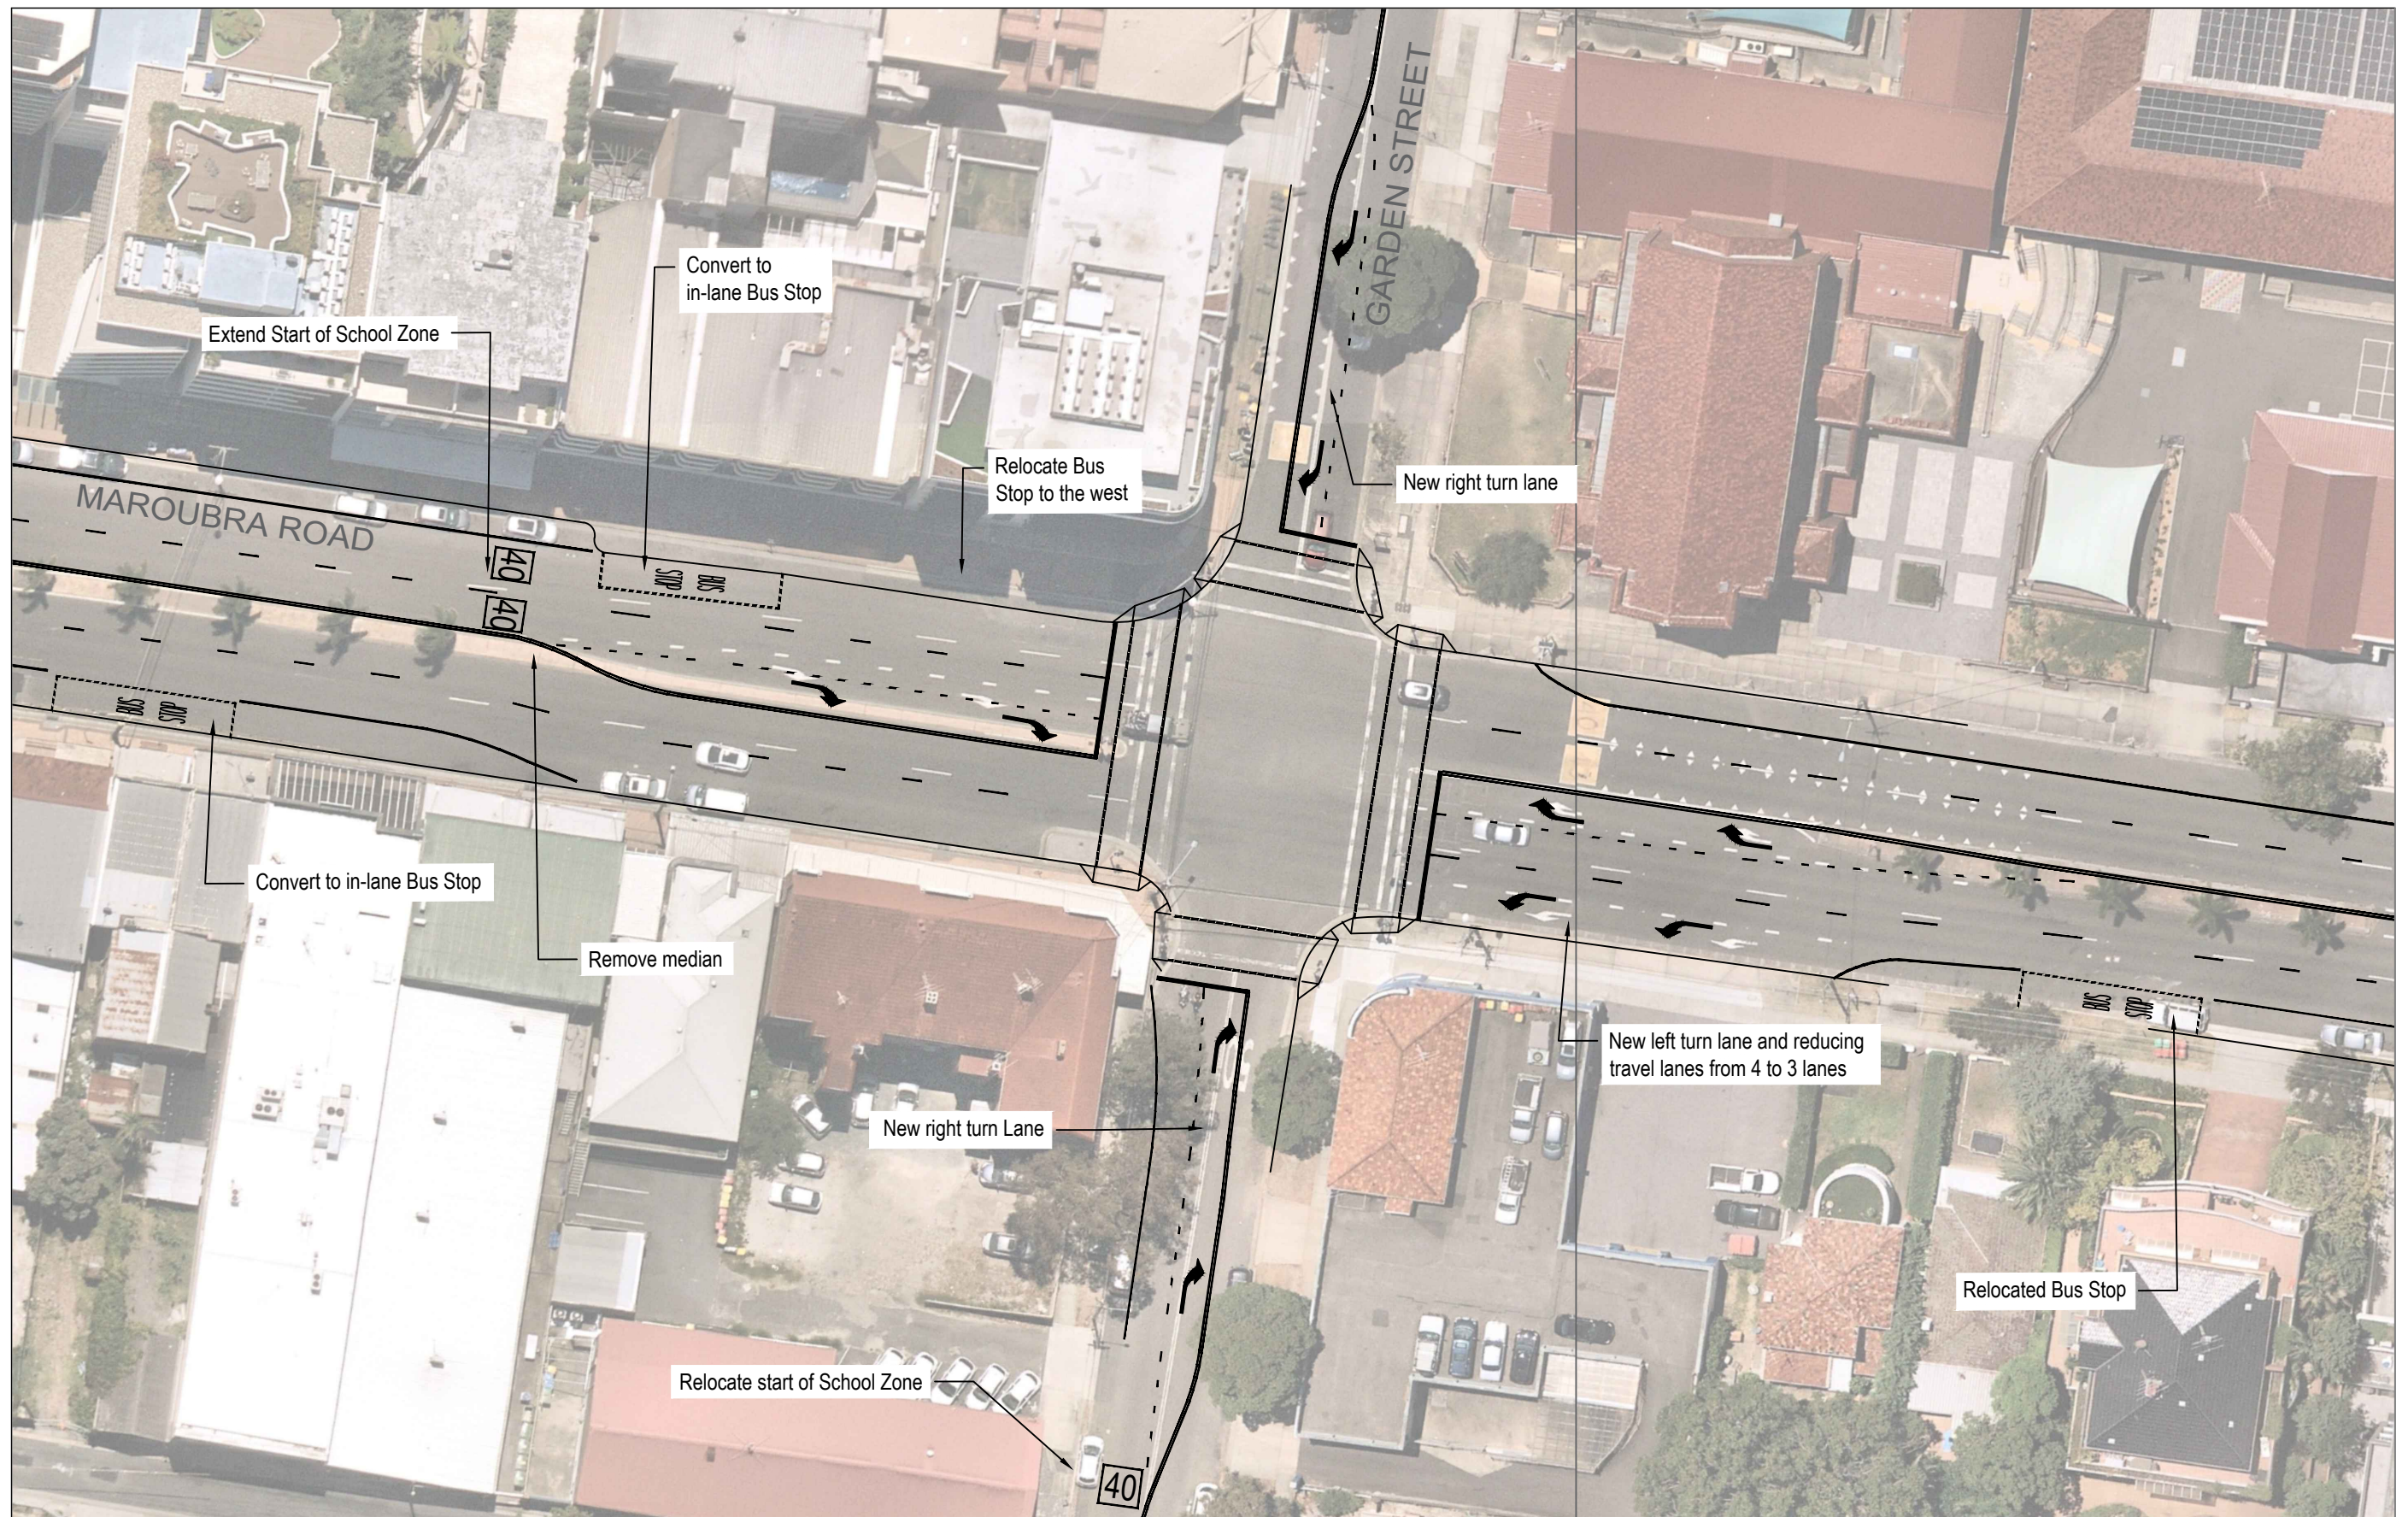

Recommendations:

Upgrade traffic lights for longer pedestrian crossing times and new turning arrows
 New right turn lanes onto Maroubra Road
 Extend School Zone

Why these recommendations?

The proposal will increase pedestrian safety by eliminating the need for filtered movements, which previously led to inefficient traffic flow. It will also expand the capacity of side streets leading up to the intersection, facilitating smoother traffic management.

Note that the proposed treatments also address the historical collision trend at the intersection of Garden Street and Maroubra Road