


LEGEND

- 1 New concrete path links to existing path
- 2 New concrete stairs link to Noora Avenue
- 3 Extend basketball court to half court with line markings
- 4 New outdoor gym
- 5 Upgrade existing playground

Woomera Reserve Playground Proposal

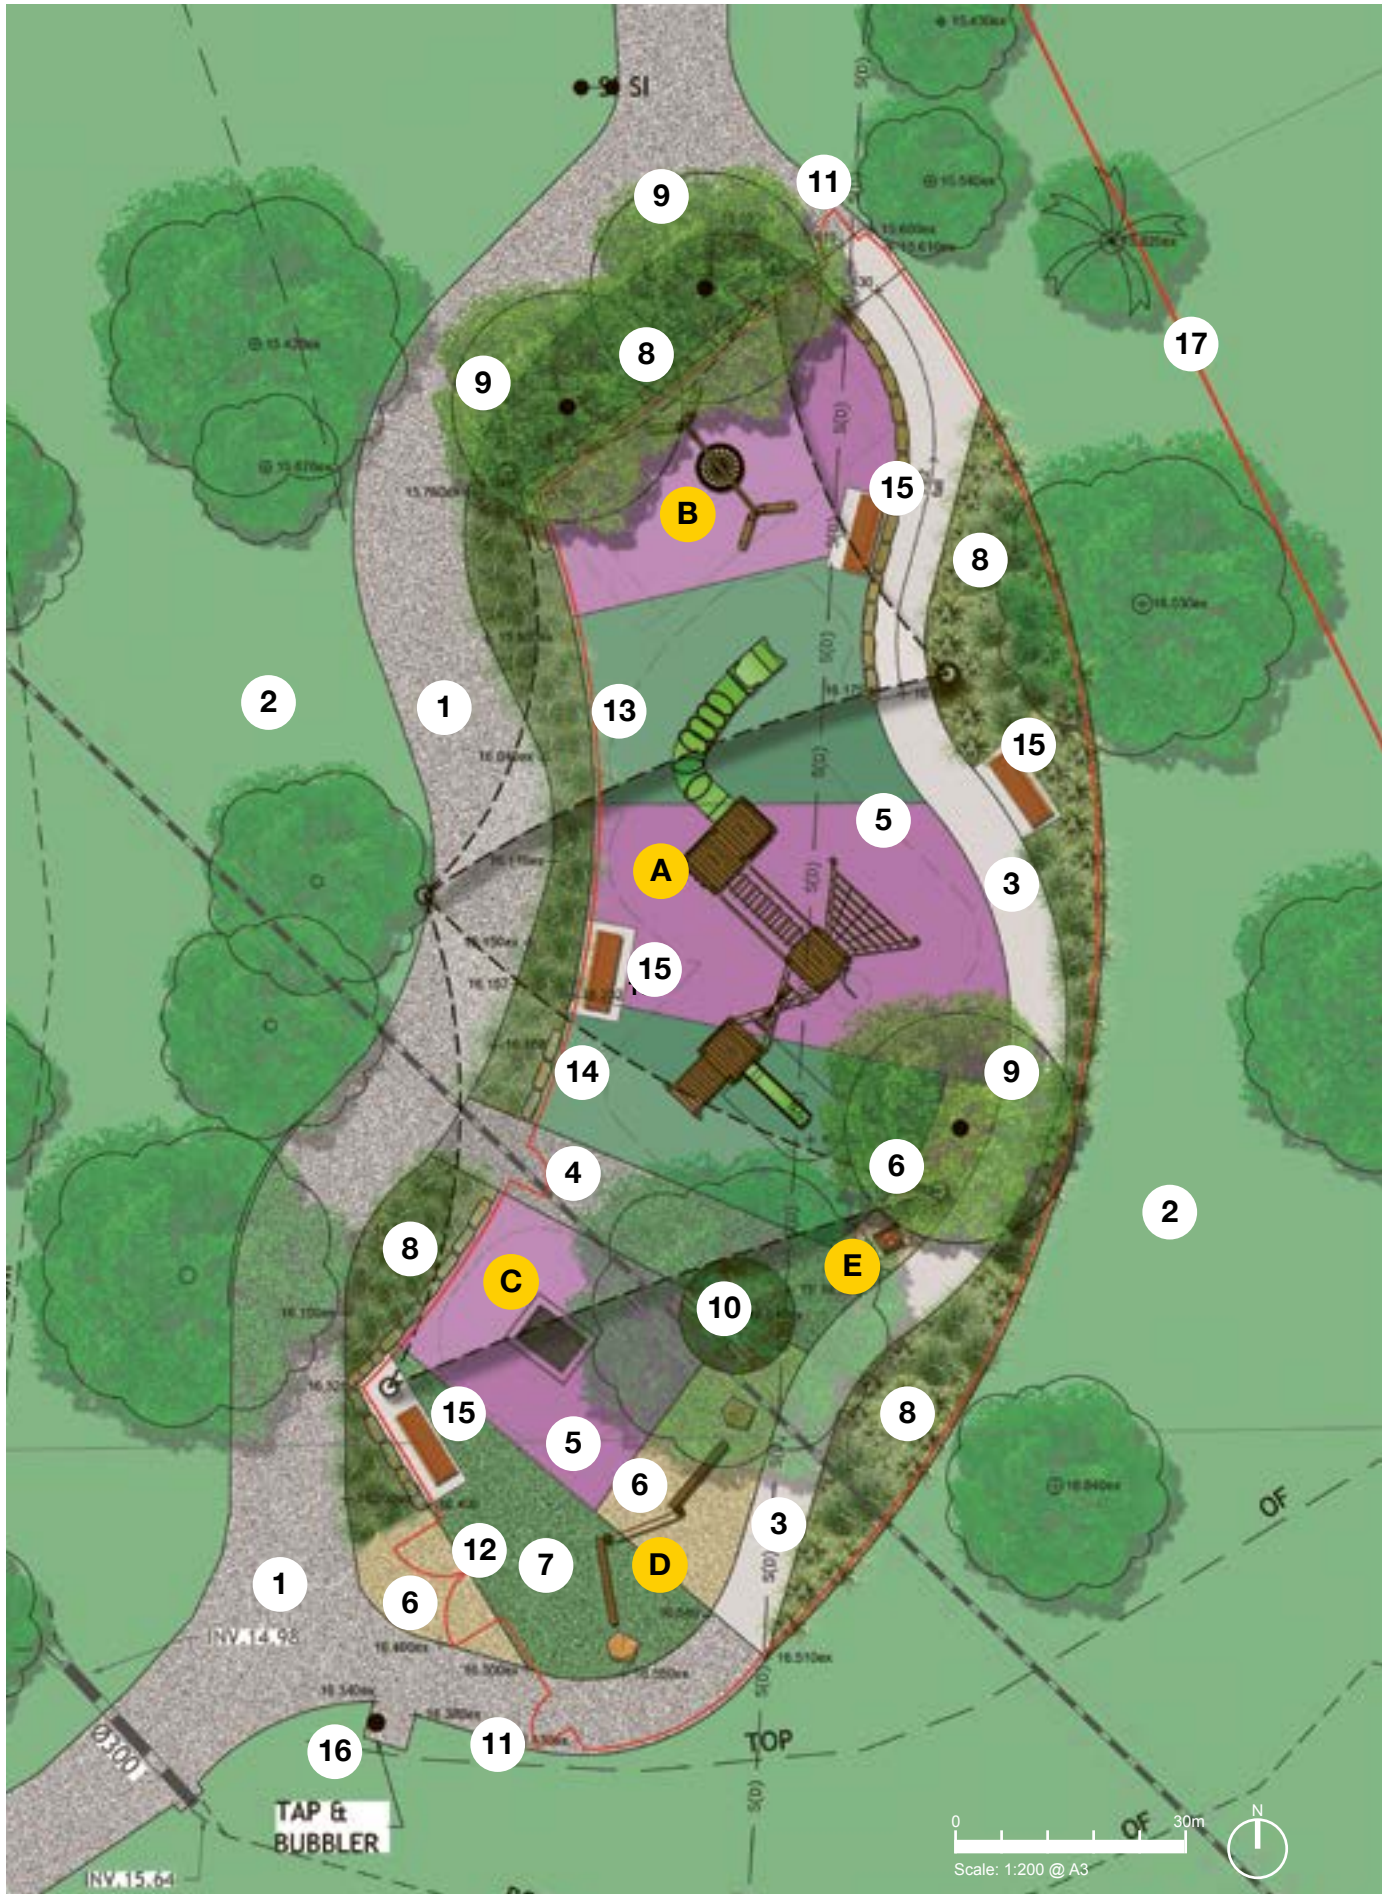


A Play tower with slides



Nest swing



Inground trampoline (wheelchair accessible)

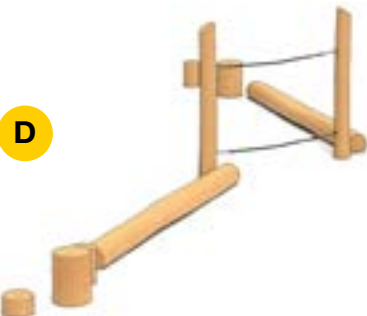

Balance trail



Play sculpture

LEGEND

- 1 Existing concrete path to be retained
- 2 Existing lawn and trees to be retained
- 3 New concrete path connecting to existing path
- 4 New concrete path with feature texture
- 5 Two colour rubber softfall
- 6 Deco granite paving
- 7 Synthetic grass
- 8 Garden bed with groundcovers and low shrubs
- 9 New evergreen trees for shade
- 10 Garden bed with feature plants under existing trees
- 11 New playground entries
- 12 Maintenance gate
- 13 Increase the height of the shade sail and relocate the post
- 14 Existing shade sail to be retained
- 15 New seats with arm and back rest
- 16 Existing water bubbler to be retained
- 17 Adjacent private property fence

Woomera Reserve Playground **Option 1**




Randwick City Council
a sense of community

1300 722 452
randwick.nsw.gov.au



Woomera Reserve Playground **Option 1**

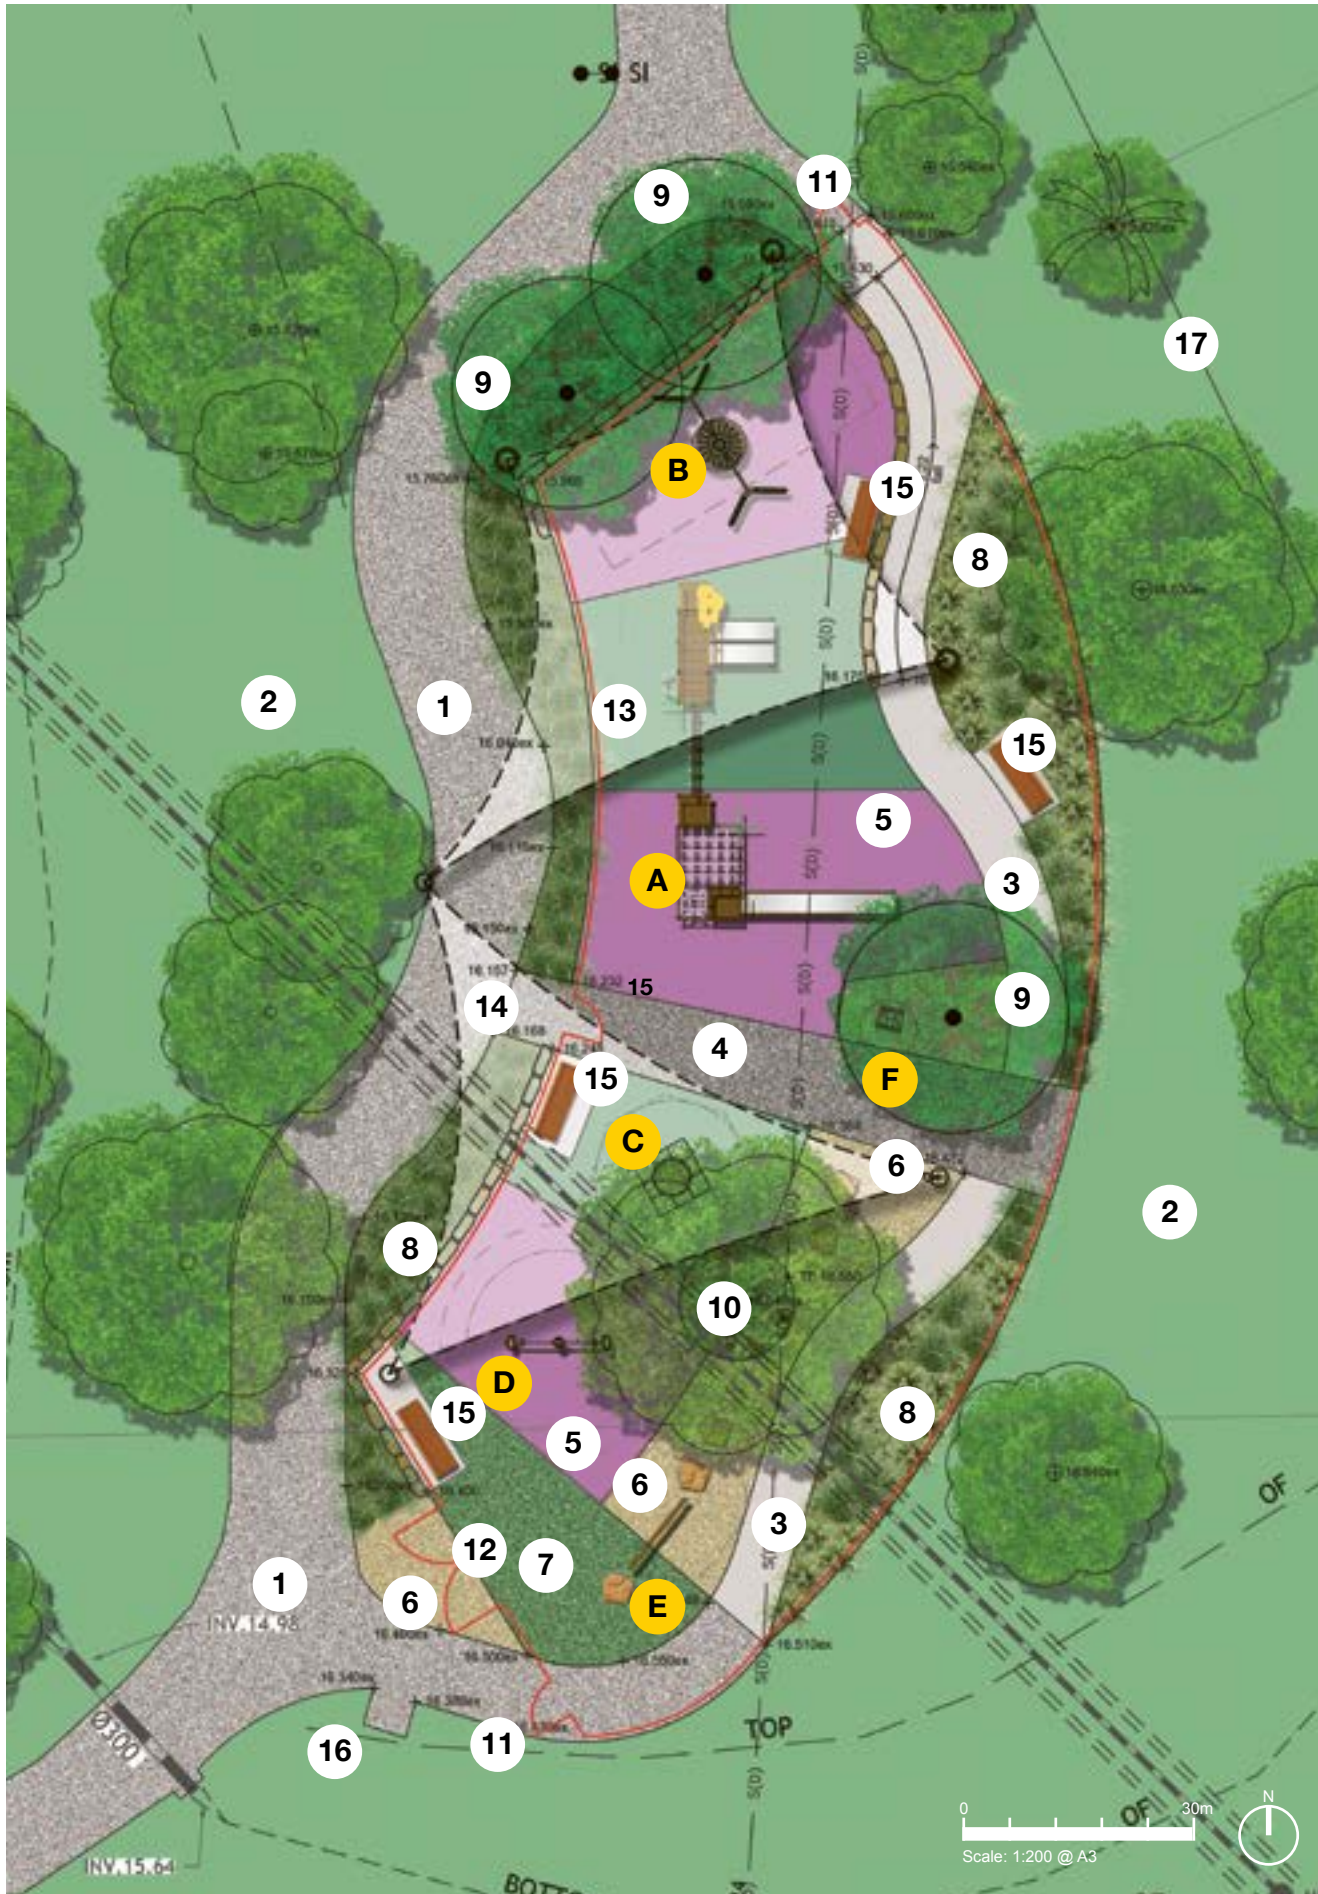


A Play tower with slides



Nest swing



Inground trampoline

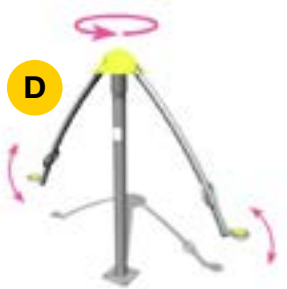

Spin and swing



Balance trail



Play sculpture

LEGEND

- 1 Existing concrete path to be retained
- 2 Existing lawn and trees to be retained
- 3 New concrete path connecting to existing path
- 4 New concrete path with feature texture
- 5 Two colour rubber softfall
- 6 Deco granite paving
- 7 Synthetic grass
- 8 Garden bed with groundcovers and low shrubs
- 9 New evergreen trees for shade
- 10 Garden bed with feature plants under existing trees
- 11 New playground entries
- 12 Maintenance gate
- 13 Increase the height of the shade sail and relocate the post
- 14 Existing shade sail to be retained
- 15 New seats with arm and back rest
- 16 Existing water bubbler to be retained
- 17 Adjacent private property fence

Woomera Reserve Playground **Option 2**




Randwick City Council
a sense of community

1300 722 452
randwick.nsw.gov.au




Woomera Reserve Playground **Option 2**

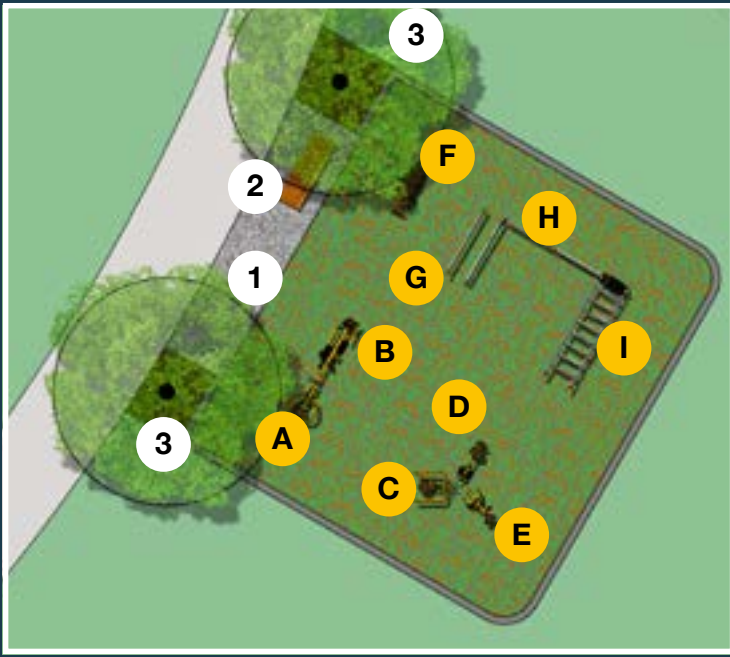

LEGEND

- A** Pull down
- B** Elliptical trainer
- C** Chest press
- D** Leg press
- E** Aerobic cycle
- F** Sit up bench (10 degree)
- G** Parallel bars (990mm high)
- H** Double pull up bars (2.1m and 1.9m high)
- I** Monkey bars (2.1m high)
- 1** New concrete paving
- 2** Timber bench
- 3** New trees to provide shade to outdoor gym

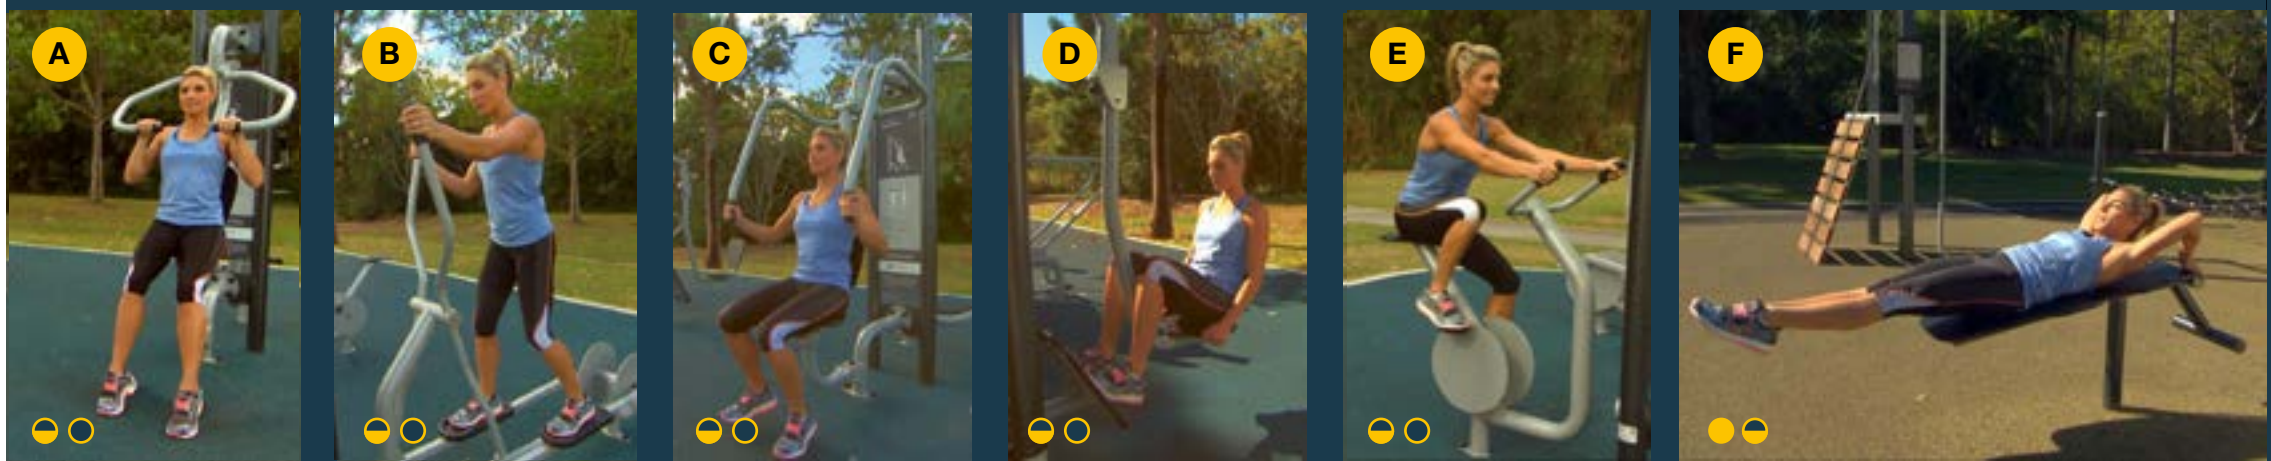

EQUIPMENT INTENSITY LEVELS:
 HIGH ● MEDIUM ◐ LOW ○

Woomera Reserve Outdoor Gym



1300 722 452
randwick.nsw.gov.au