


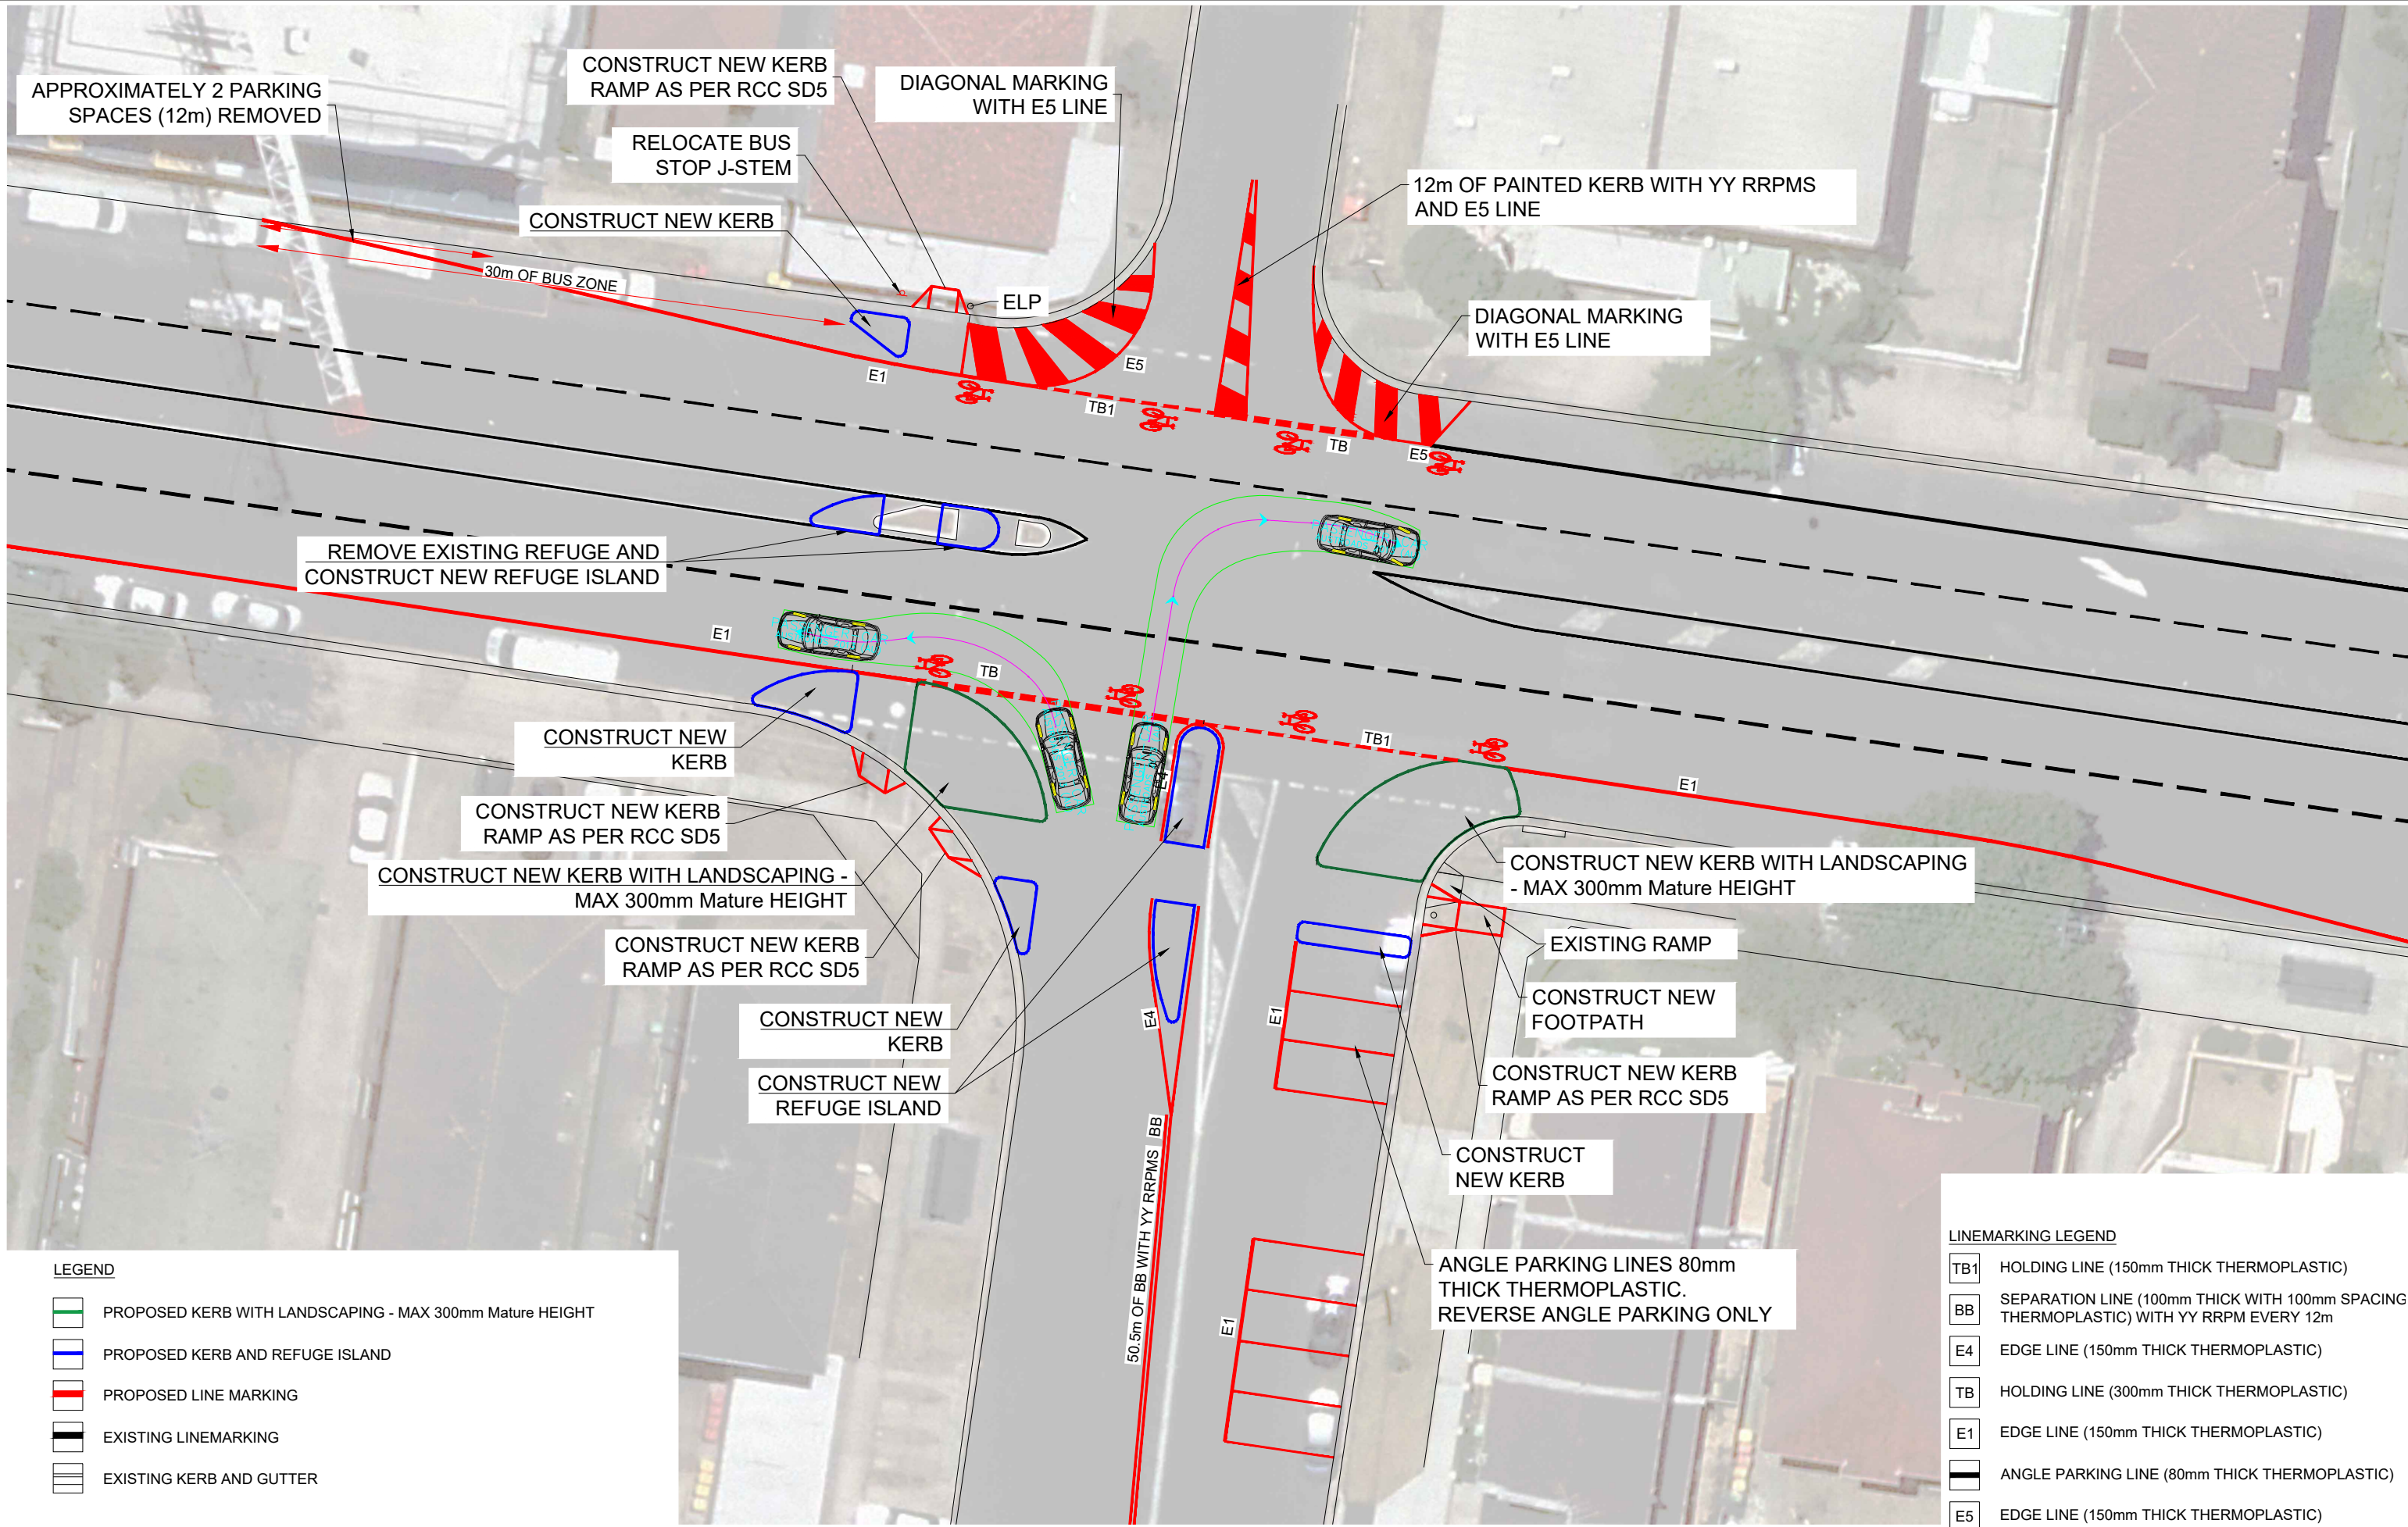

LEGEND

- PROPOSED KERB WITH LANDSCAPING - MAX 300mm Mature HEIGHT
- PROPOSED KERB AND REFUGE ISLAND
- PROPOSED LINE MARKING
- EXISTING LINEMARKING
- EXISTING KERB AND GUTTER

LINEMARKING LEGEND

- TB1 HOLDING LINE (150mm THICK THERMOPLASTIC)
- BB SEPARATION LINE (100mm THICK WITH 100mm SPACING THERMOPLASTIC) WITH YY RRPM EVERY 12m
- E4 EDGE LINE (150mm THICK THERMOPLASTIC)
- TB HOLDING LINE (300mm THICK THERMOPLASTIC)
- E1 EDGE LINE (150mm THICK THERMOPLASTIC)
- ANGLE PARKING LINE (80mm THICK THERMOPLASTIC)
- E5 EDGE LINE (150mm THICK THERMOPLASTIC)

				PUBLIC UTILITY LEGEND		ATTENTION		PLAN- 1:300 (A3) 1:150(A1)		SECTIONS- HORZ : VERT :		CITY OF RANDWICK			PLAN NUMBER		
				GAS MAIN		1. THE POSITION OF UNDERGROUND SERVICES ON THIS PLAN ARE APPROXIMATE ONLY AND NOT NECESSARILY UP TO DATE.		DRAWN		DATE		MAROUBRA ROAD AND MONS AVENUE INTERSECTION			5804-1019		
				SEWER MAIN		2. ALL SERVICES TO BE CHECKED FOR LEVEL AND LOCATION PRIOR TO COMMENCEMENT OF WORK.		M SIVARAJAH		OCT 19		MAROUBRA			DRAWING		
				TELECOM CABLE				DESIGNED		DATE		REVISED DESIGN PLAN			No. OF		
				WATER MAIN				M SIVARAJAH		OCT 19					DRAWINGS		
				ELECTRICITY CABLE				CHECKED		DATE					1		
				TELECOM PIT				S AUDET		OCT 19					1		
				HYDRANT											A		
				SEWER MANHOLE													
				STOP VALVE													
DATE	ISSUED TO	ISSUE	APP'D	AMENDMENT		CAD FILE											
						W:\CS\ITS\Design\Archive\5804-1019											