


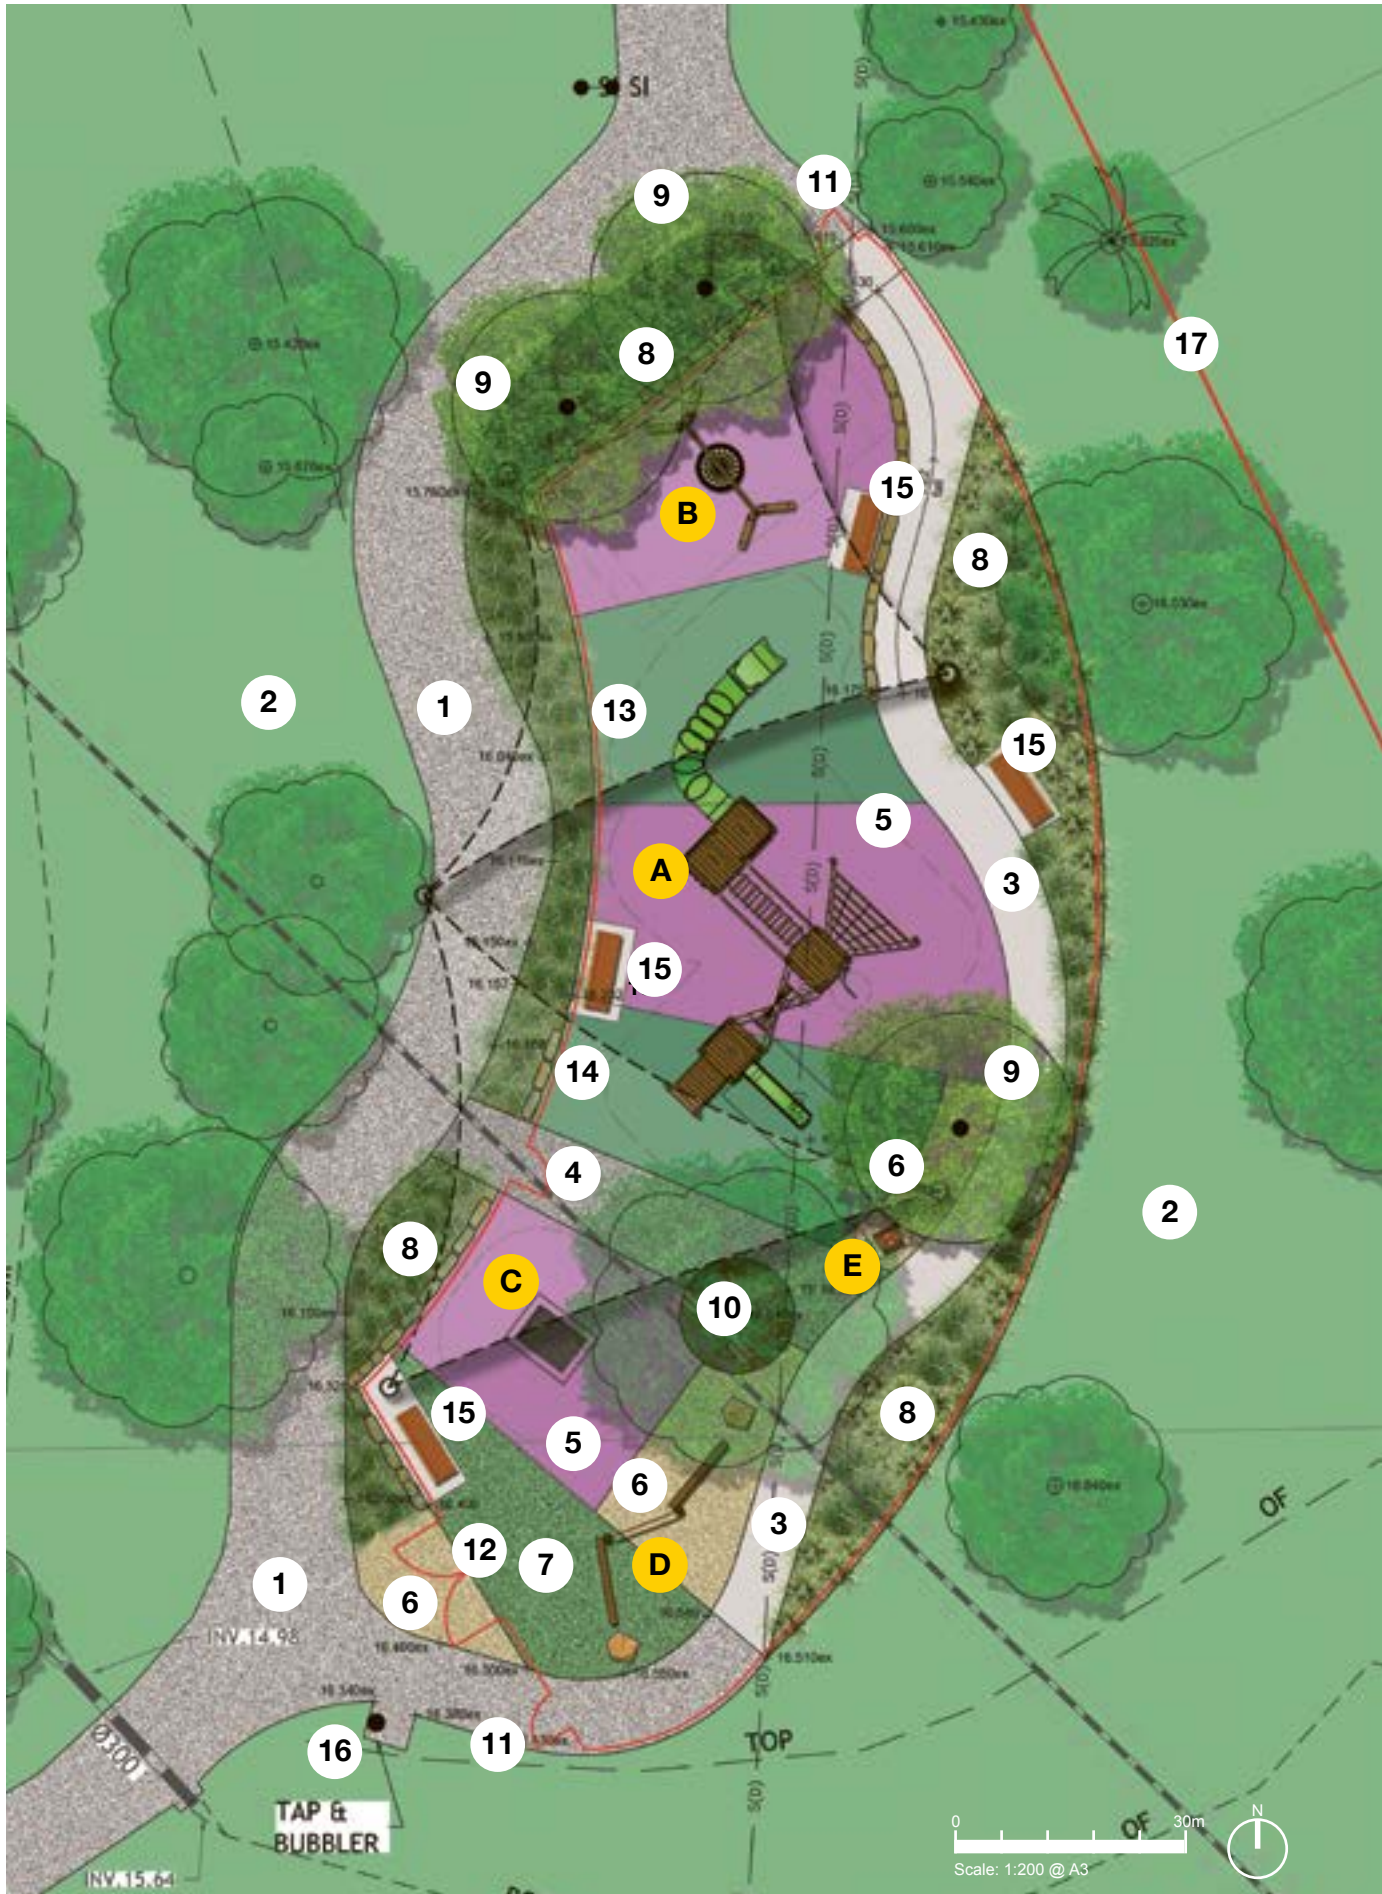


A Play tower with slides



Nest swing



Inground trampoline (wheelchair accessible)

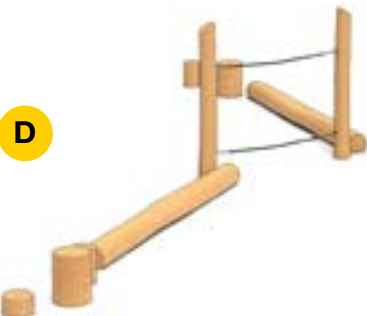

Balance trail



Play sculpture

LEGEND

- 1 Existing concrete path to be retained
- 2 Existing lawn and trees to be retained
- 3 New concrete path connecting to existing path
- 4 New concrete path with feature texture
- 5 Two colour rubber softfall
- 6 Deco granite paving
- 7 Synthetic grass
- 8 Garden bed with groundcovers and low shrubs
- 9 New evergreen trees for shade
- 10 Garden bed with feature plants under existing trees
- 11 New playground entries
- 12 Maintenance gate
- 13 Increase the height of the shade sail and relocate the post
- 14 Existing shade sail to be retained
- 15 New seats with arm and back rest
- 16 Existing water bubbler to be retained
- 17 Adjacent private property fence

Woomera Reserve Playground **Option 1**



Randwick City Council
a sense of community

1300 722 452
randwick.nsw.gov.au



Woomera Reserve Playground **Option 1**


Randwick City Council
a sense of community

1300 722 452
randwick.nsw.gov.au