


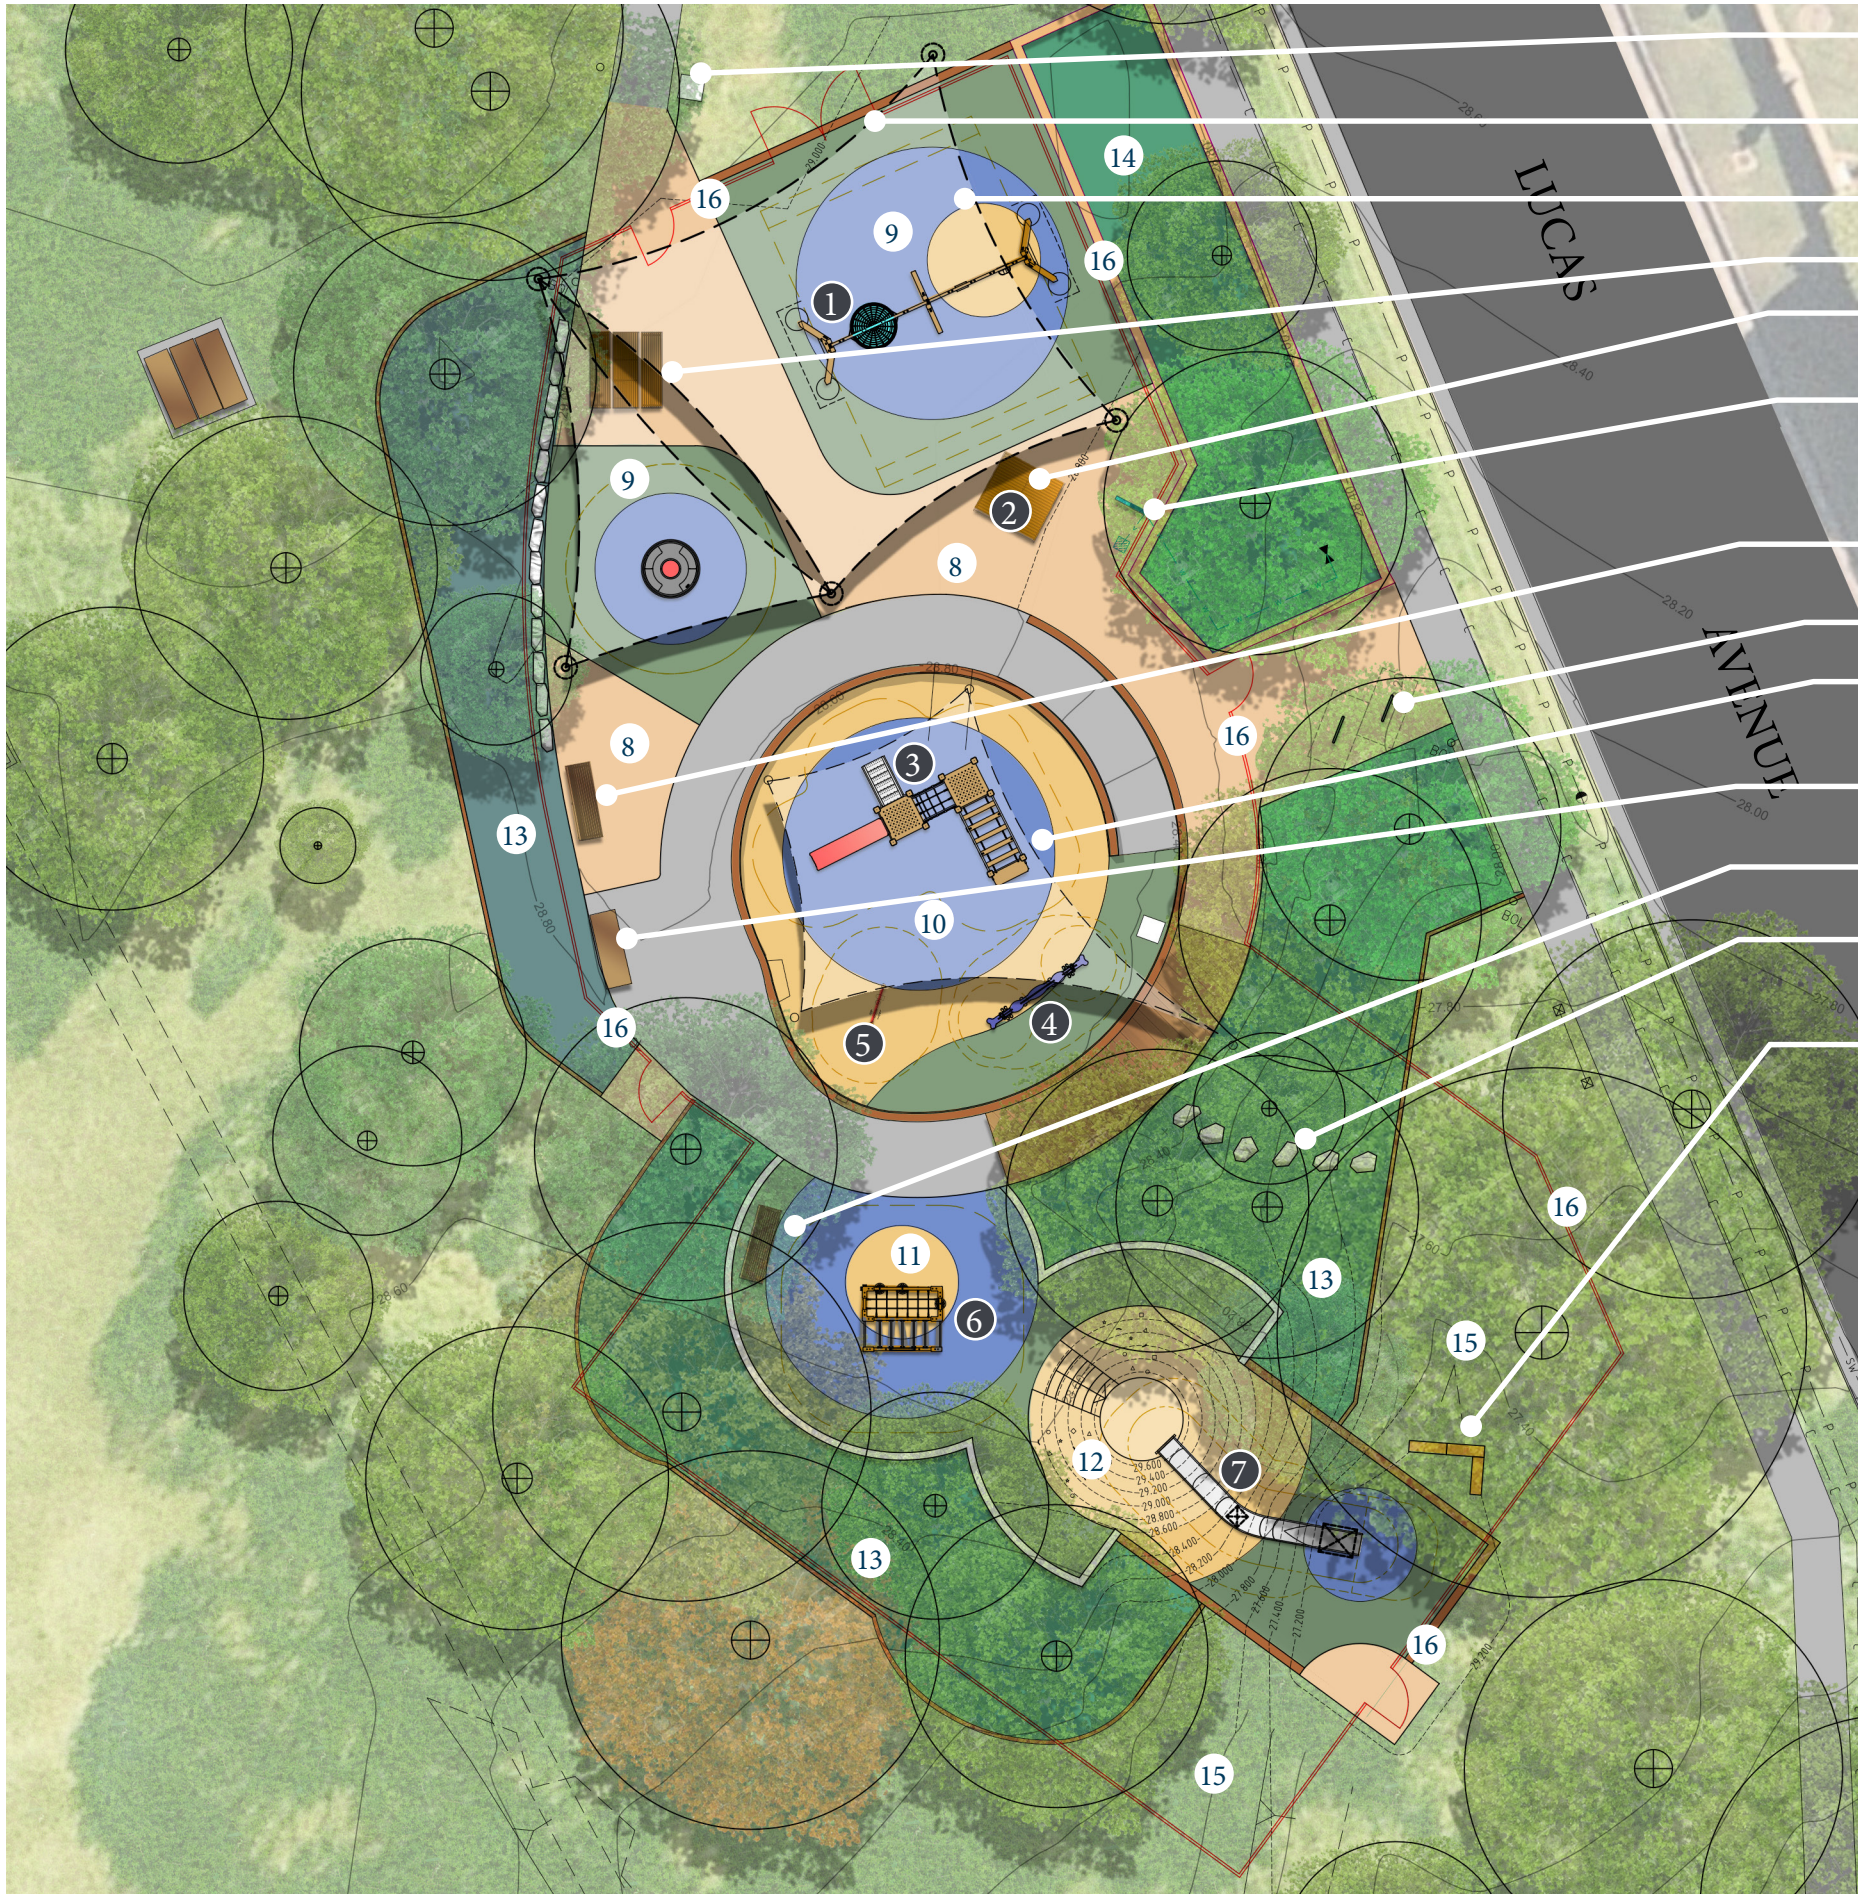

- Existing bin
 - New maintenance gate
 - New shade structure
 - New table and benches
 - New location of existing table seat
 - New drinking fountain
 - New seat
 - New bike racks
 - New shade cloths
 - Existing seat
 - New seat
 - Reuse existing rocks to create stepping stone path
 - Standstone logs to form informal seating
- LEGEND**
- 8 New concrete paving area with table and seats
 - 9 New play area under shade.
 - 10 Existing sunken play area with new rubber softfall.
 - 11 Enlarge existing play area.
 - 12 Mounted rubber area with mountain slide.
 - 13 Garden bed with trees and native low plantings.
 - 14 Existing raised garden bed.
 - 15 Recreation lawn area.
 - 16 Playground fence and gates.



1 Swing combo with 1 nest seat

2 Accessible Carousel

3 Multiplay equipment

4 Seasaw

5 Activity panel

6 Geometry shape climber

7 2.5m high mountain slide

Ella Reserve Playground concept