

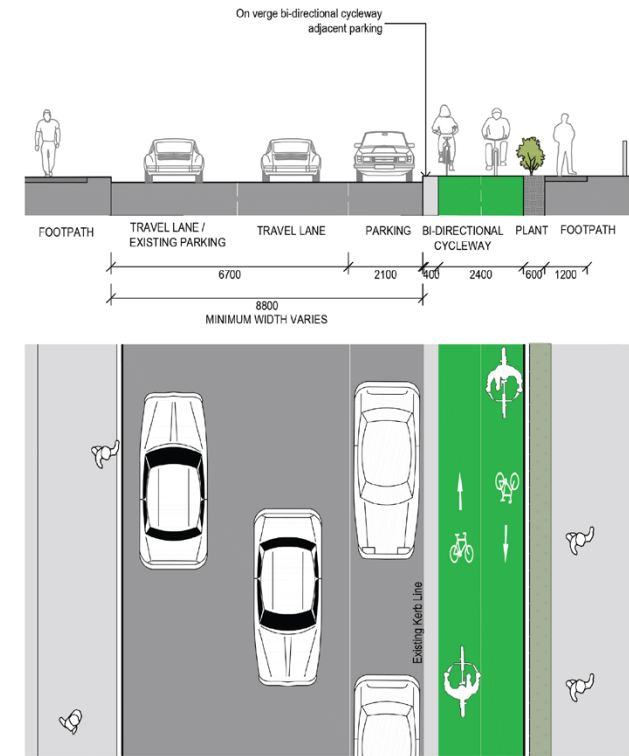


Walking and Cycling Streetscape Improvements: Kingsford to Centennial Park

Doncaster Ave, Day Ave, Houston Rd, General Bridges Cres, Sturt St

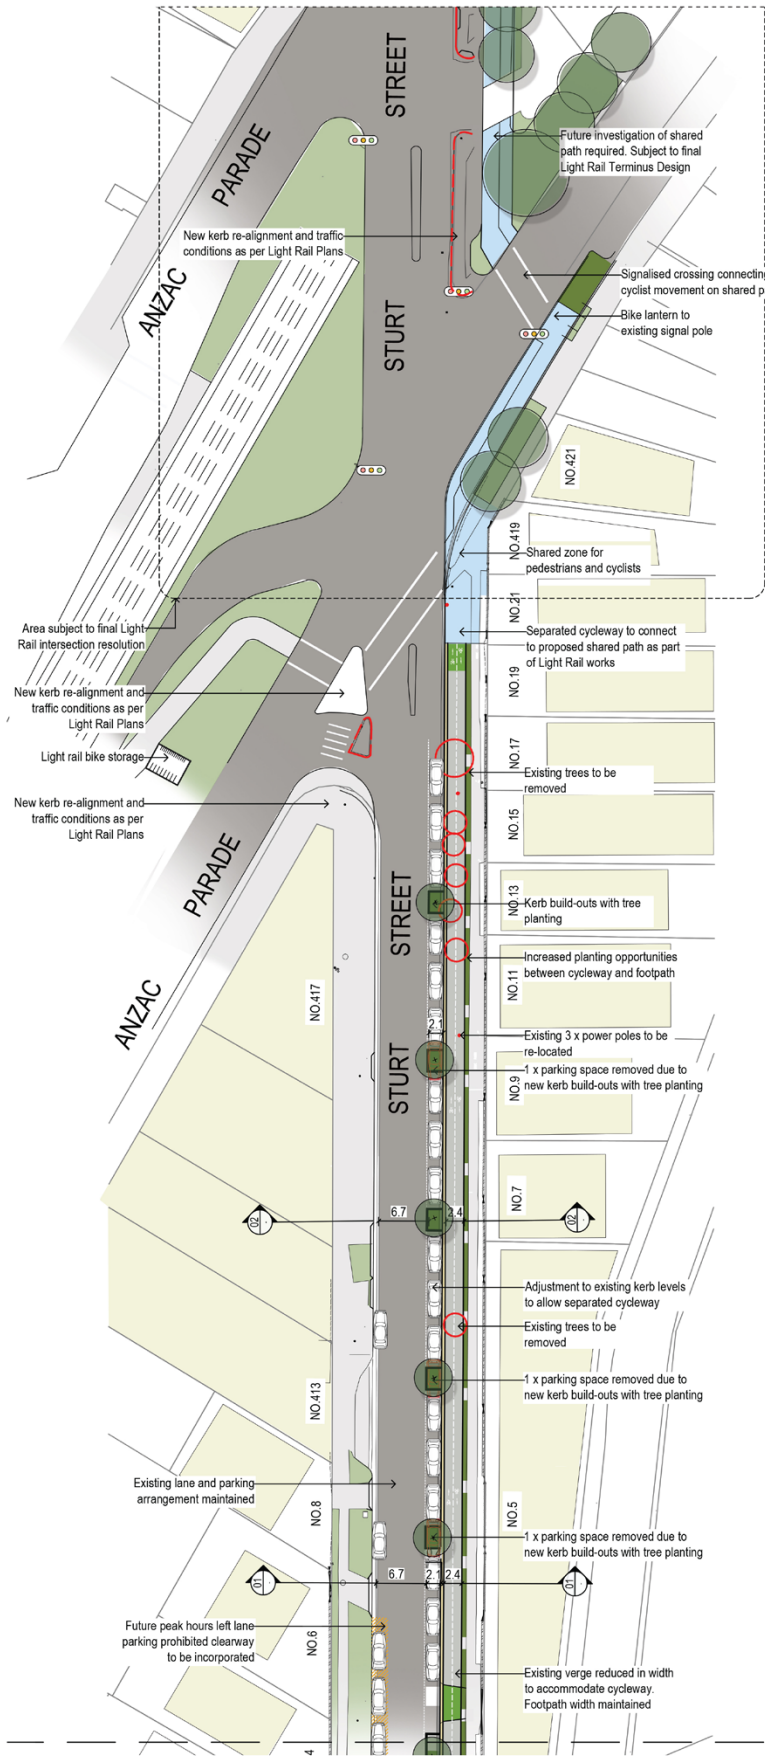

TYPICAL ON VERGE CYCLEWAY

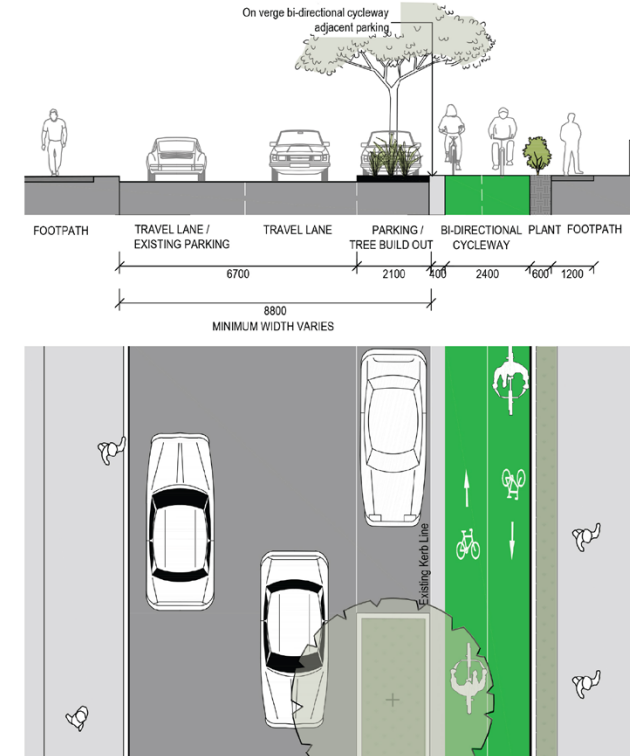

TYPICAL ON VERGE CYCLEWAY WITH IN ROAD PLANTING

TREES		
Sheet 1.8	REMOVED	NEW
	- 7	+ 5

PARKING		
Bunnerong Rd to ANZAC Prde	REMOVED	NEW
	- 3	0

