





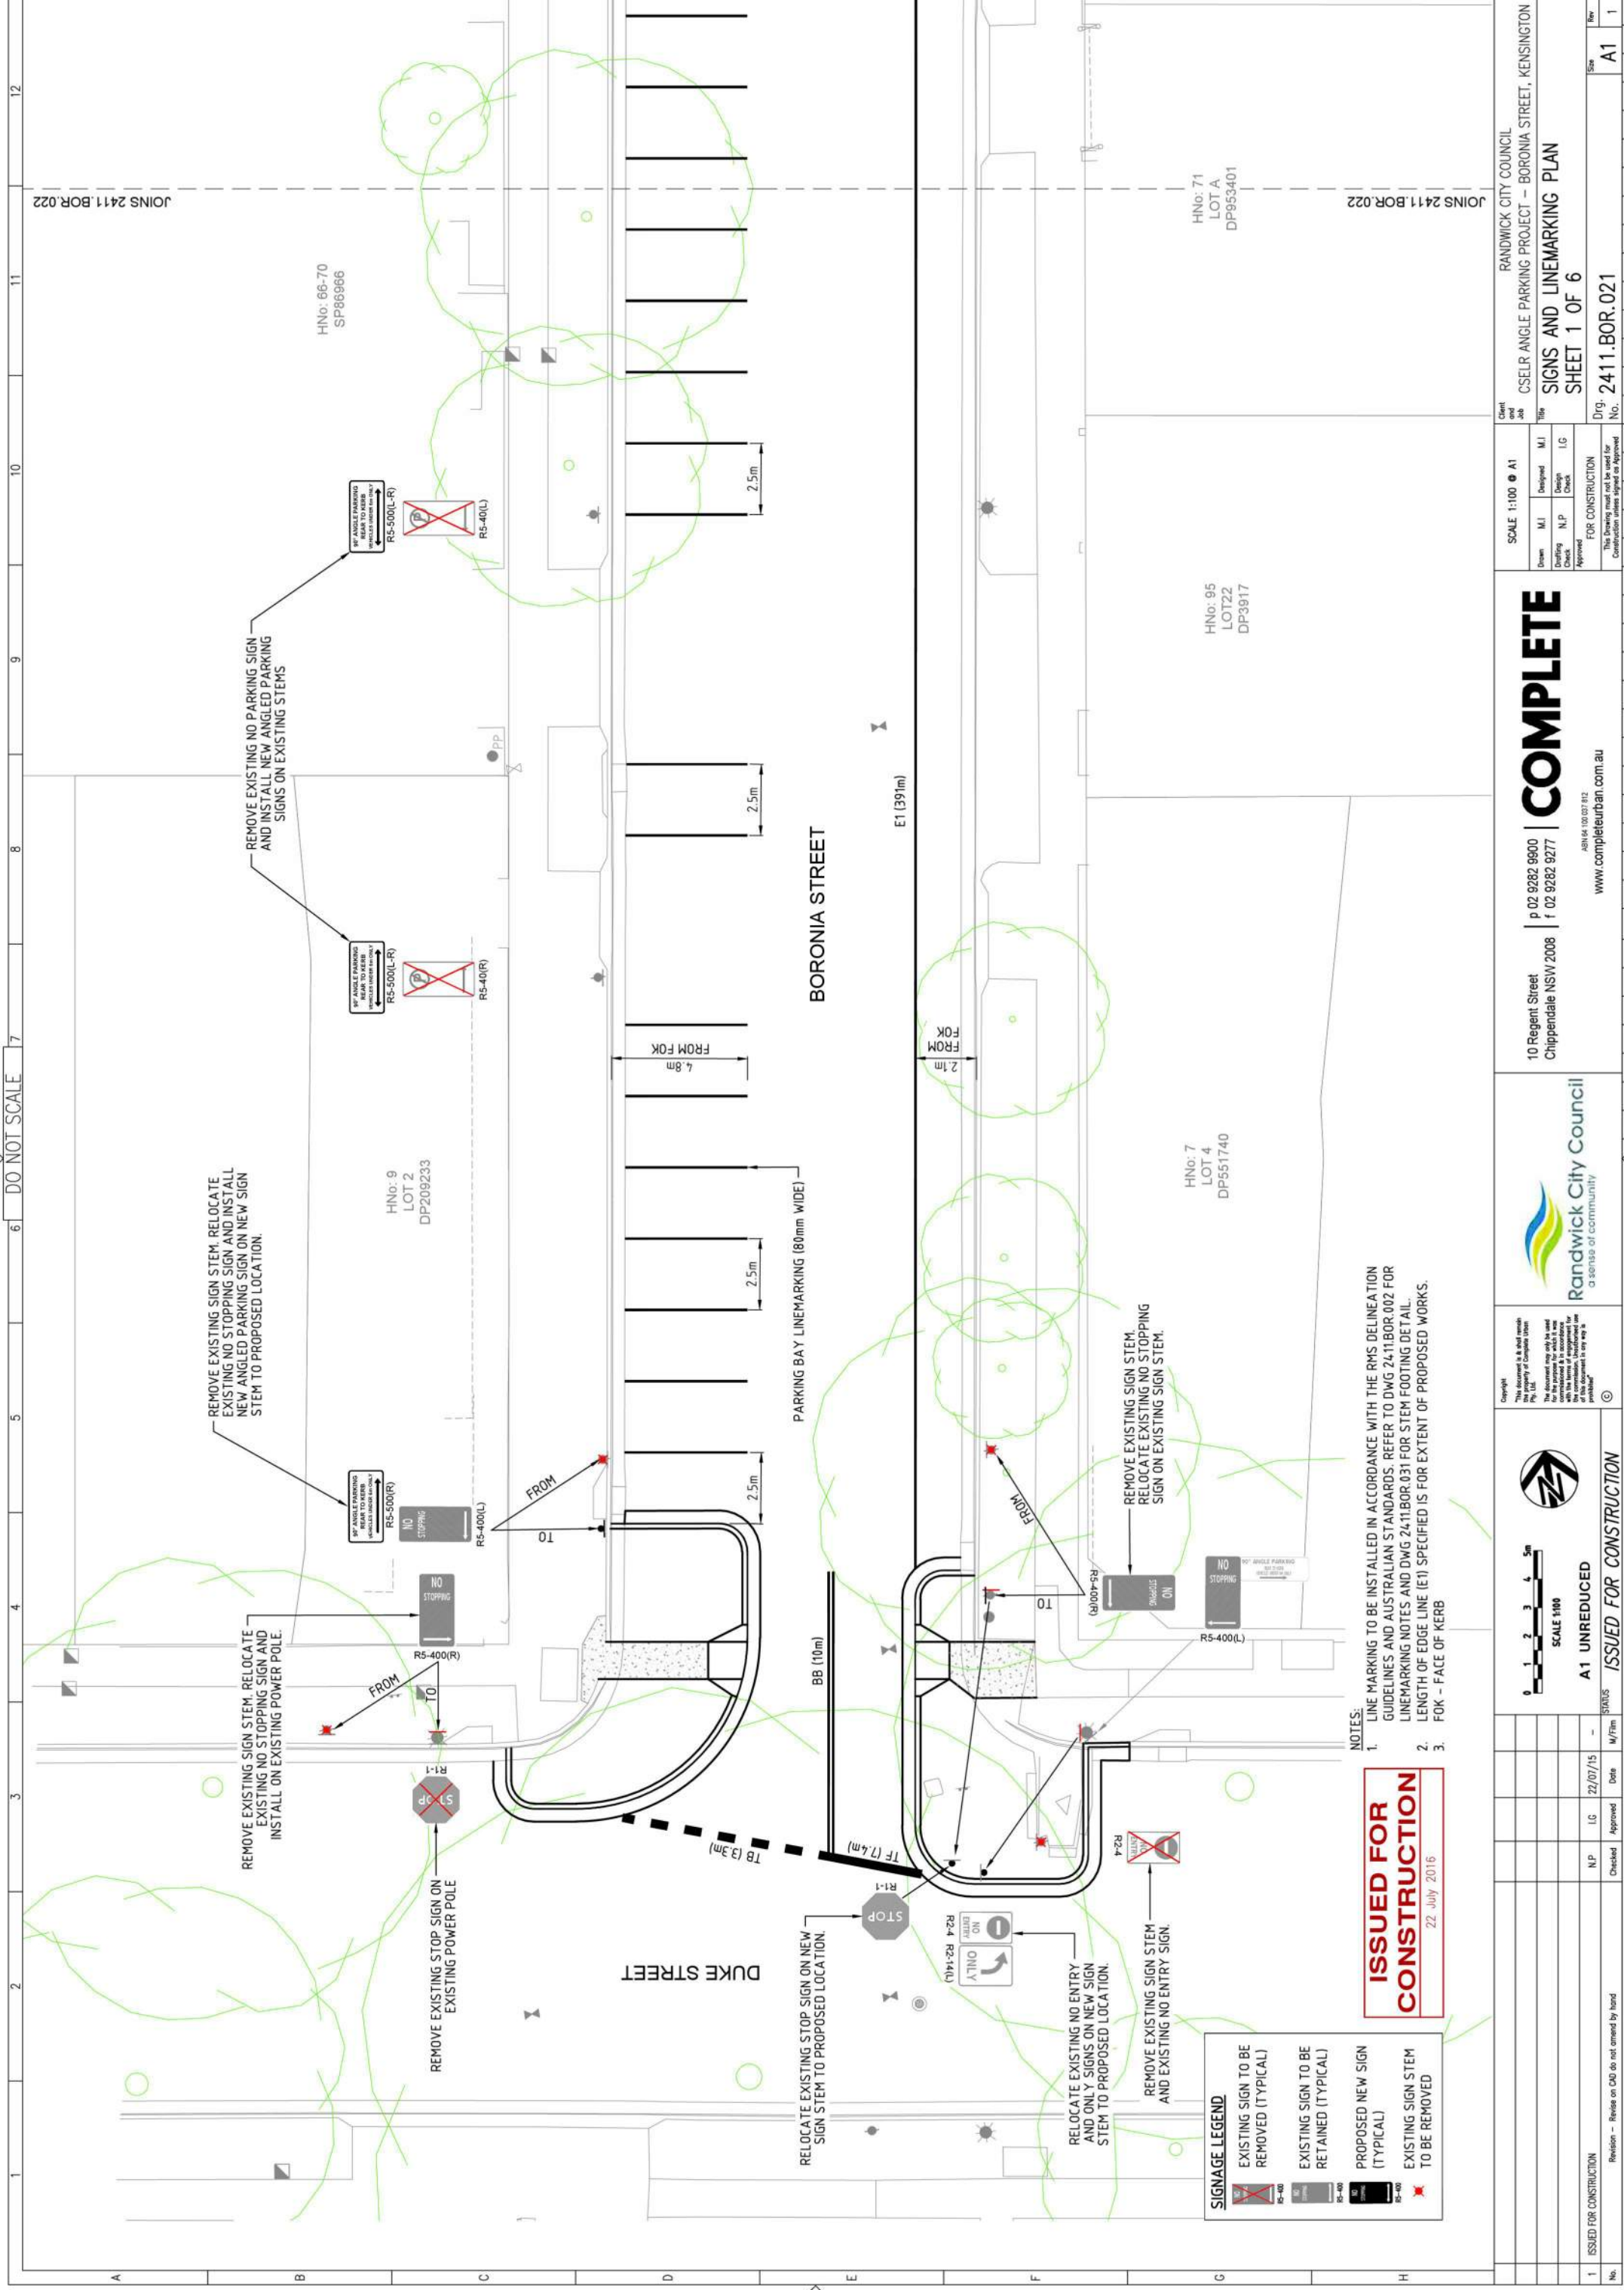

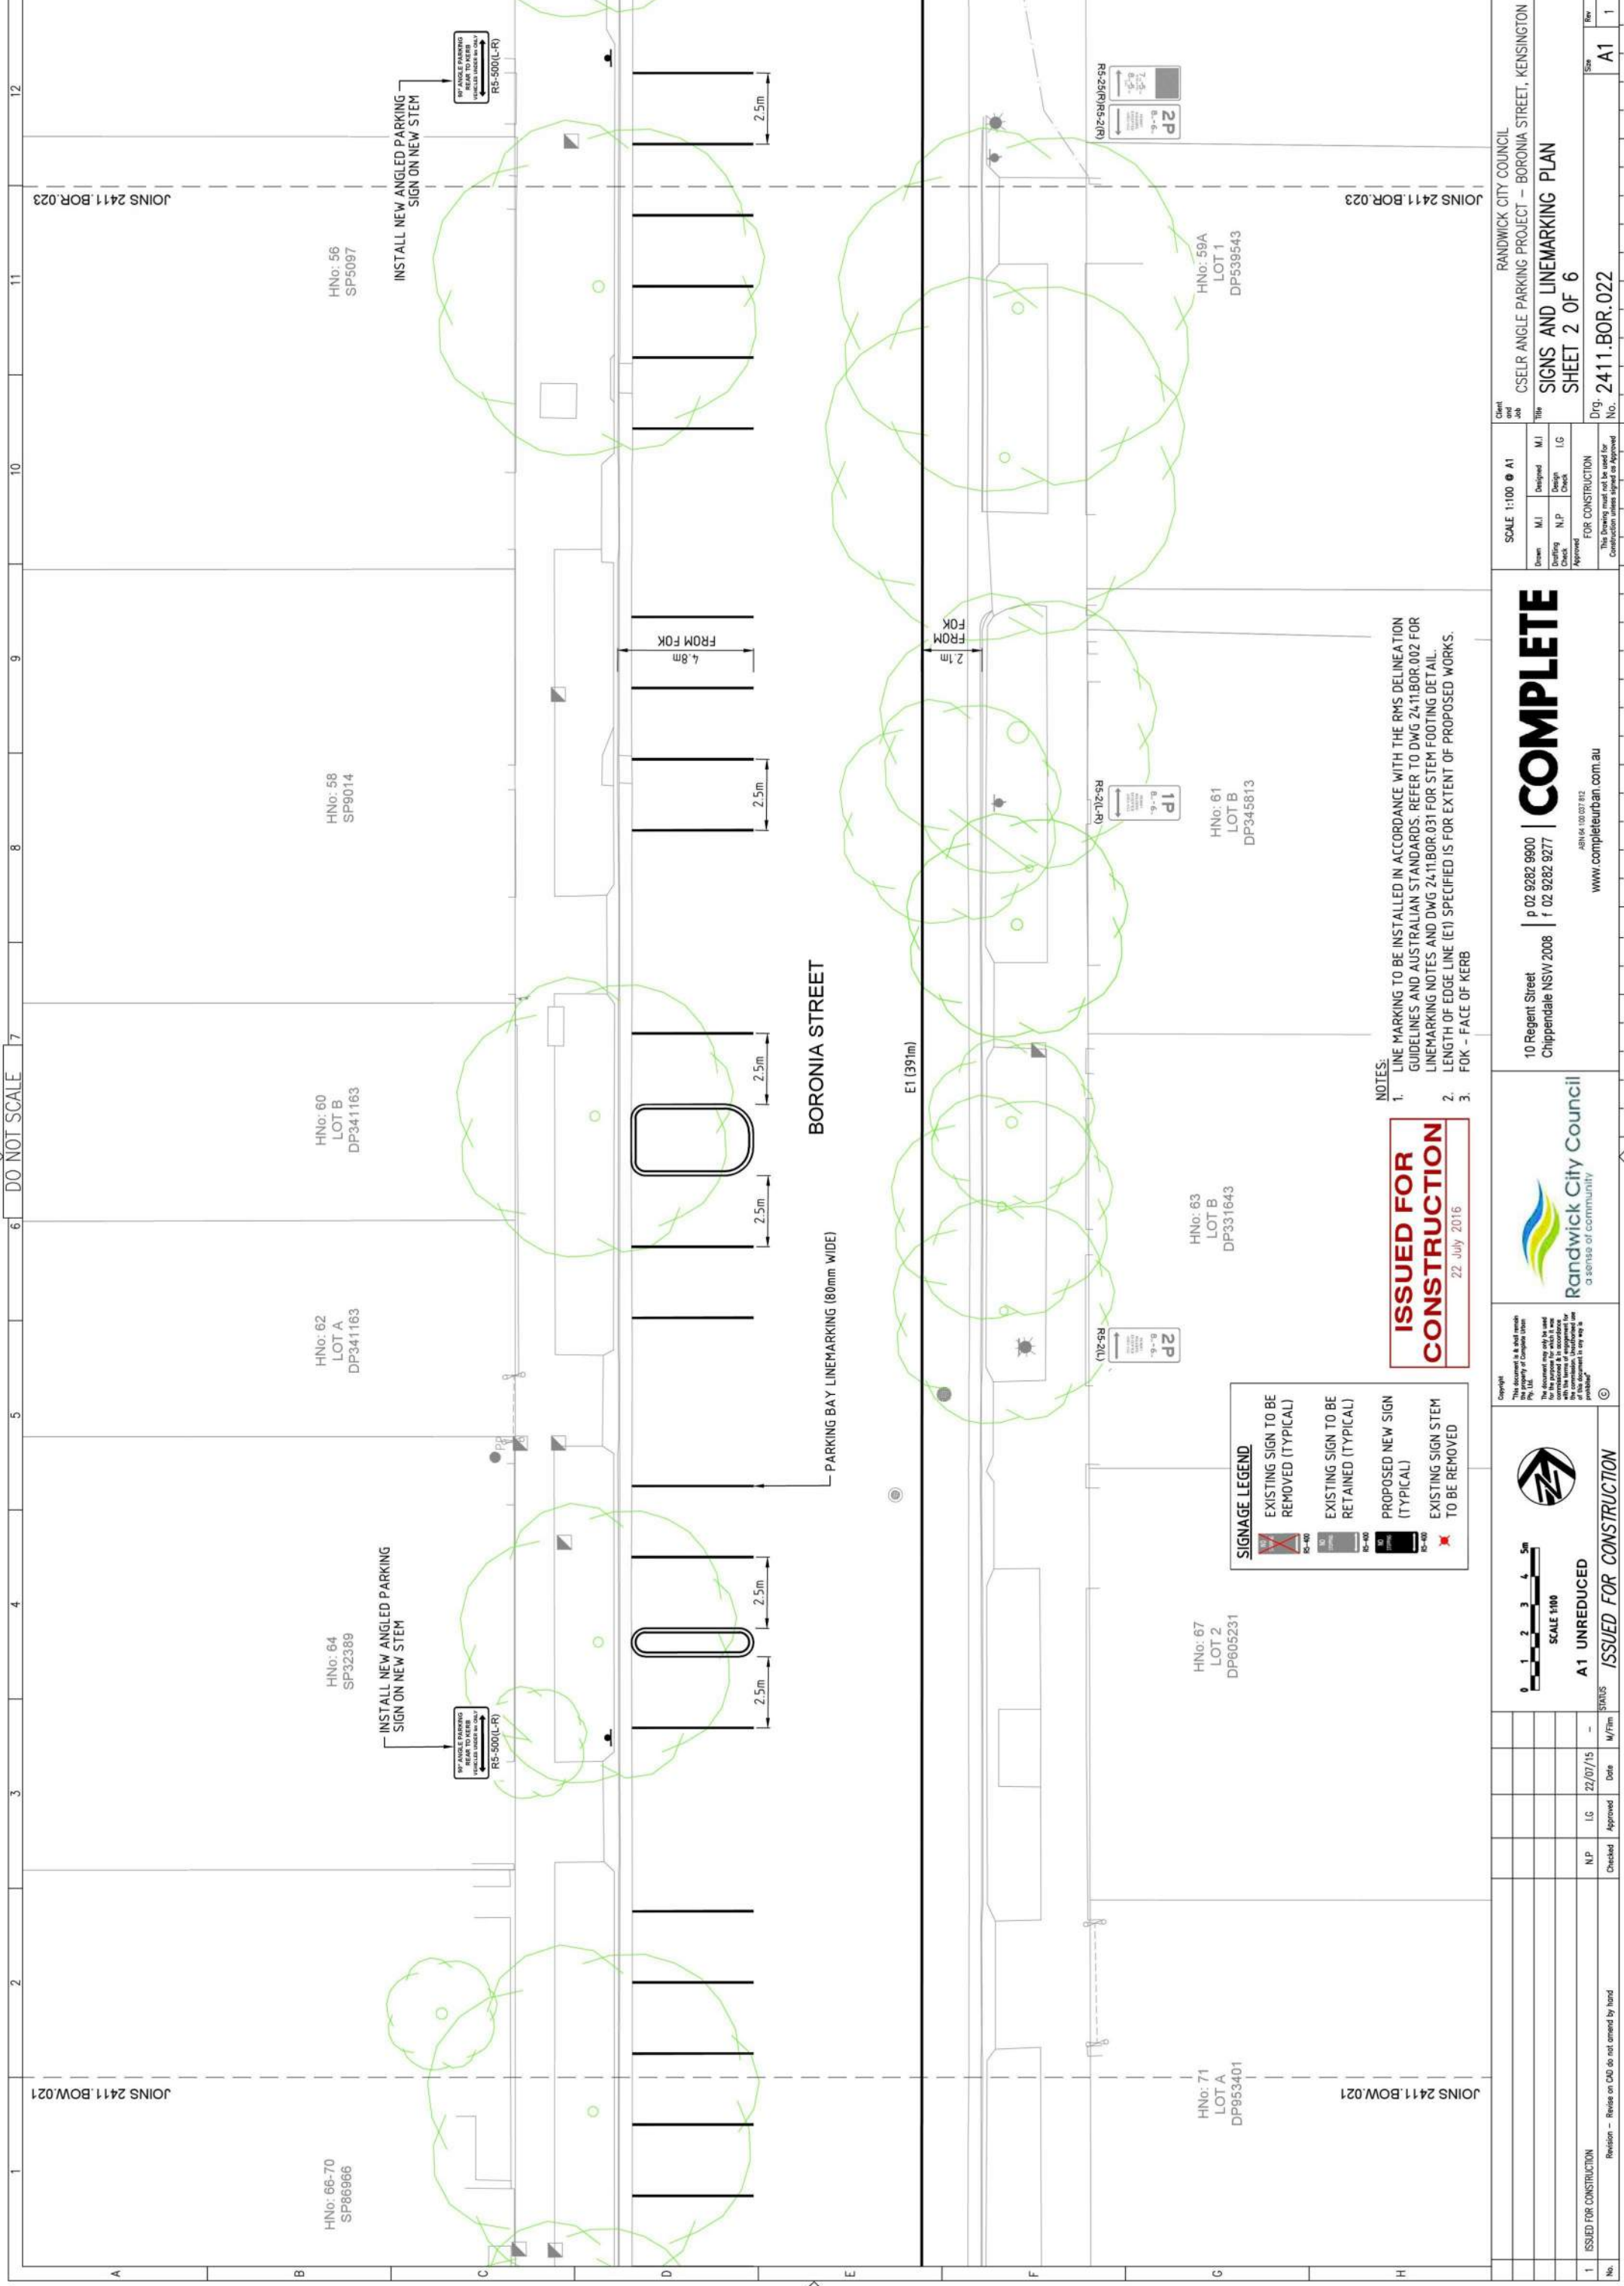

No.	1	ISSUED FOR CONSTRUCTION	Revision – Reuse on CAD do not amend by hand	Checked	Approved	Date	22/07/15	–	STATUS	ISSUED FOR CONSTRUCTION	 SCALE 1:100 A1 UNREDUCED  SCALE 1:100	Copyright "This document is a draft sample the property of Complete Urban Pty Ltd. It is not to be used for any other purpose and the user agrees to hold the parties harmless for which it was used. It is not to be used in connection with any other project with the terms of a professional fee agreement. It is not to be used in connection with any other project." ©	 Randwick City Council a sense of community	10 Regent Street Chippendale NSW 2008 p 02 9282 9900 f 02 9282 9277 COMPLETE ABN 64 120 027 812 www.completeurban.com.au	Client and Job SCALE 1:100 @ A1 <table><tr><td>Drawn</td><td>M.J.</td><td>Designed</td><td>M.J.</td></tr><tr><td>Drafting Check</td><td>N.P.</td><td>Design Check</td><td>I.G.</td></tr><tr><td colspan="4">Approved</td></tr></table> FOR CONSTRUCTION This Drawing must not be used for Construction unless signed or Approved	Drawn	M.J.	Designed	M.J.	Drafting Check	N.P.	Design Check	I.G.	Approved				Randwick City Council CSELR ANGLE PARKING PROJECT – BORONIA STREET, KENSINGTON SIGNS AND LINEMARKING PLAN SHEET 2 OF 6 Dwg. No. 2411.BOR.022 Size A1	
																Drawn	M.J.	Designed	M.J.	
Drafting Check	N.P.	Design Check	I.G.	
Approved	

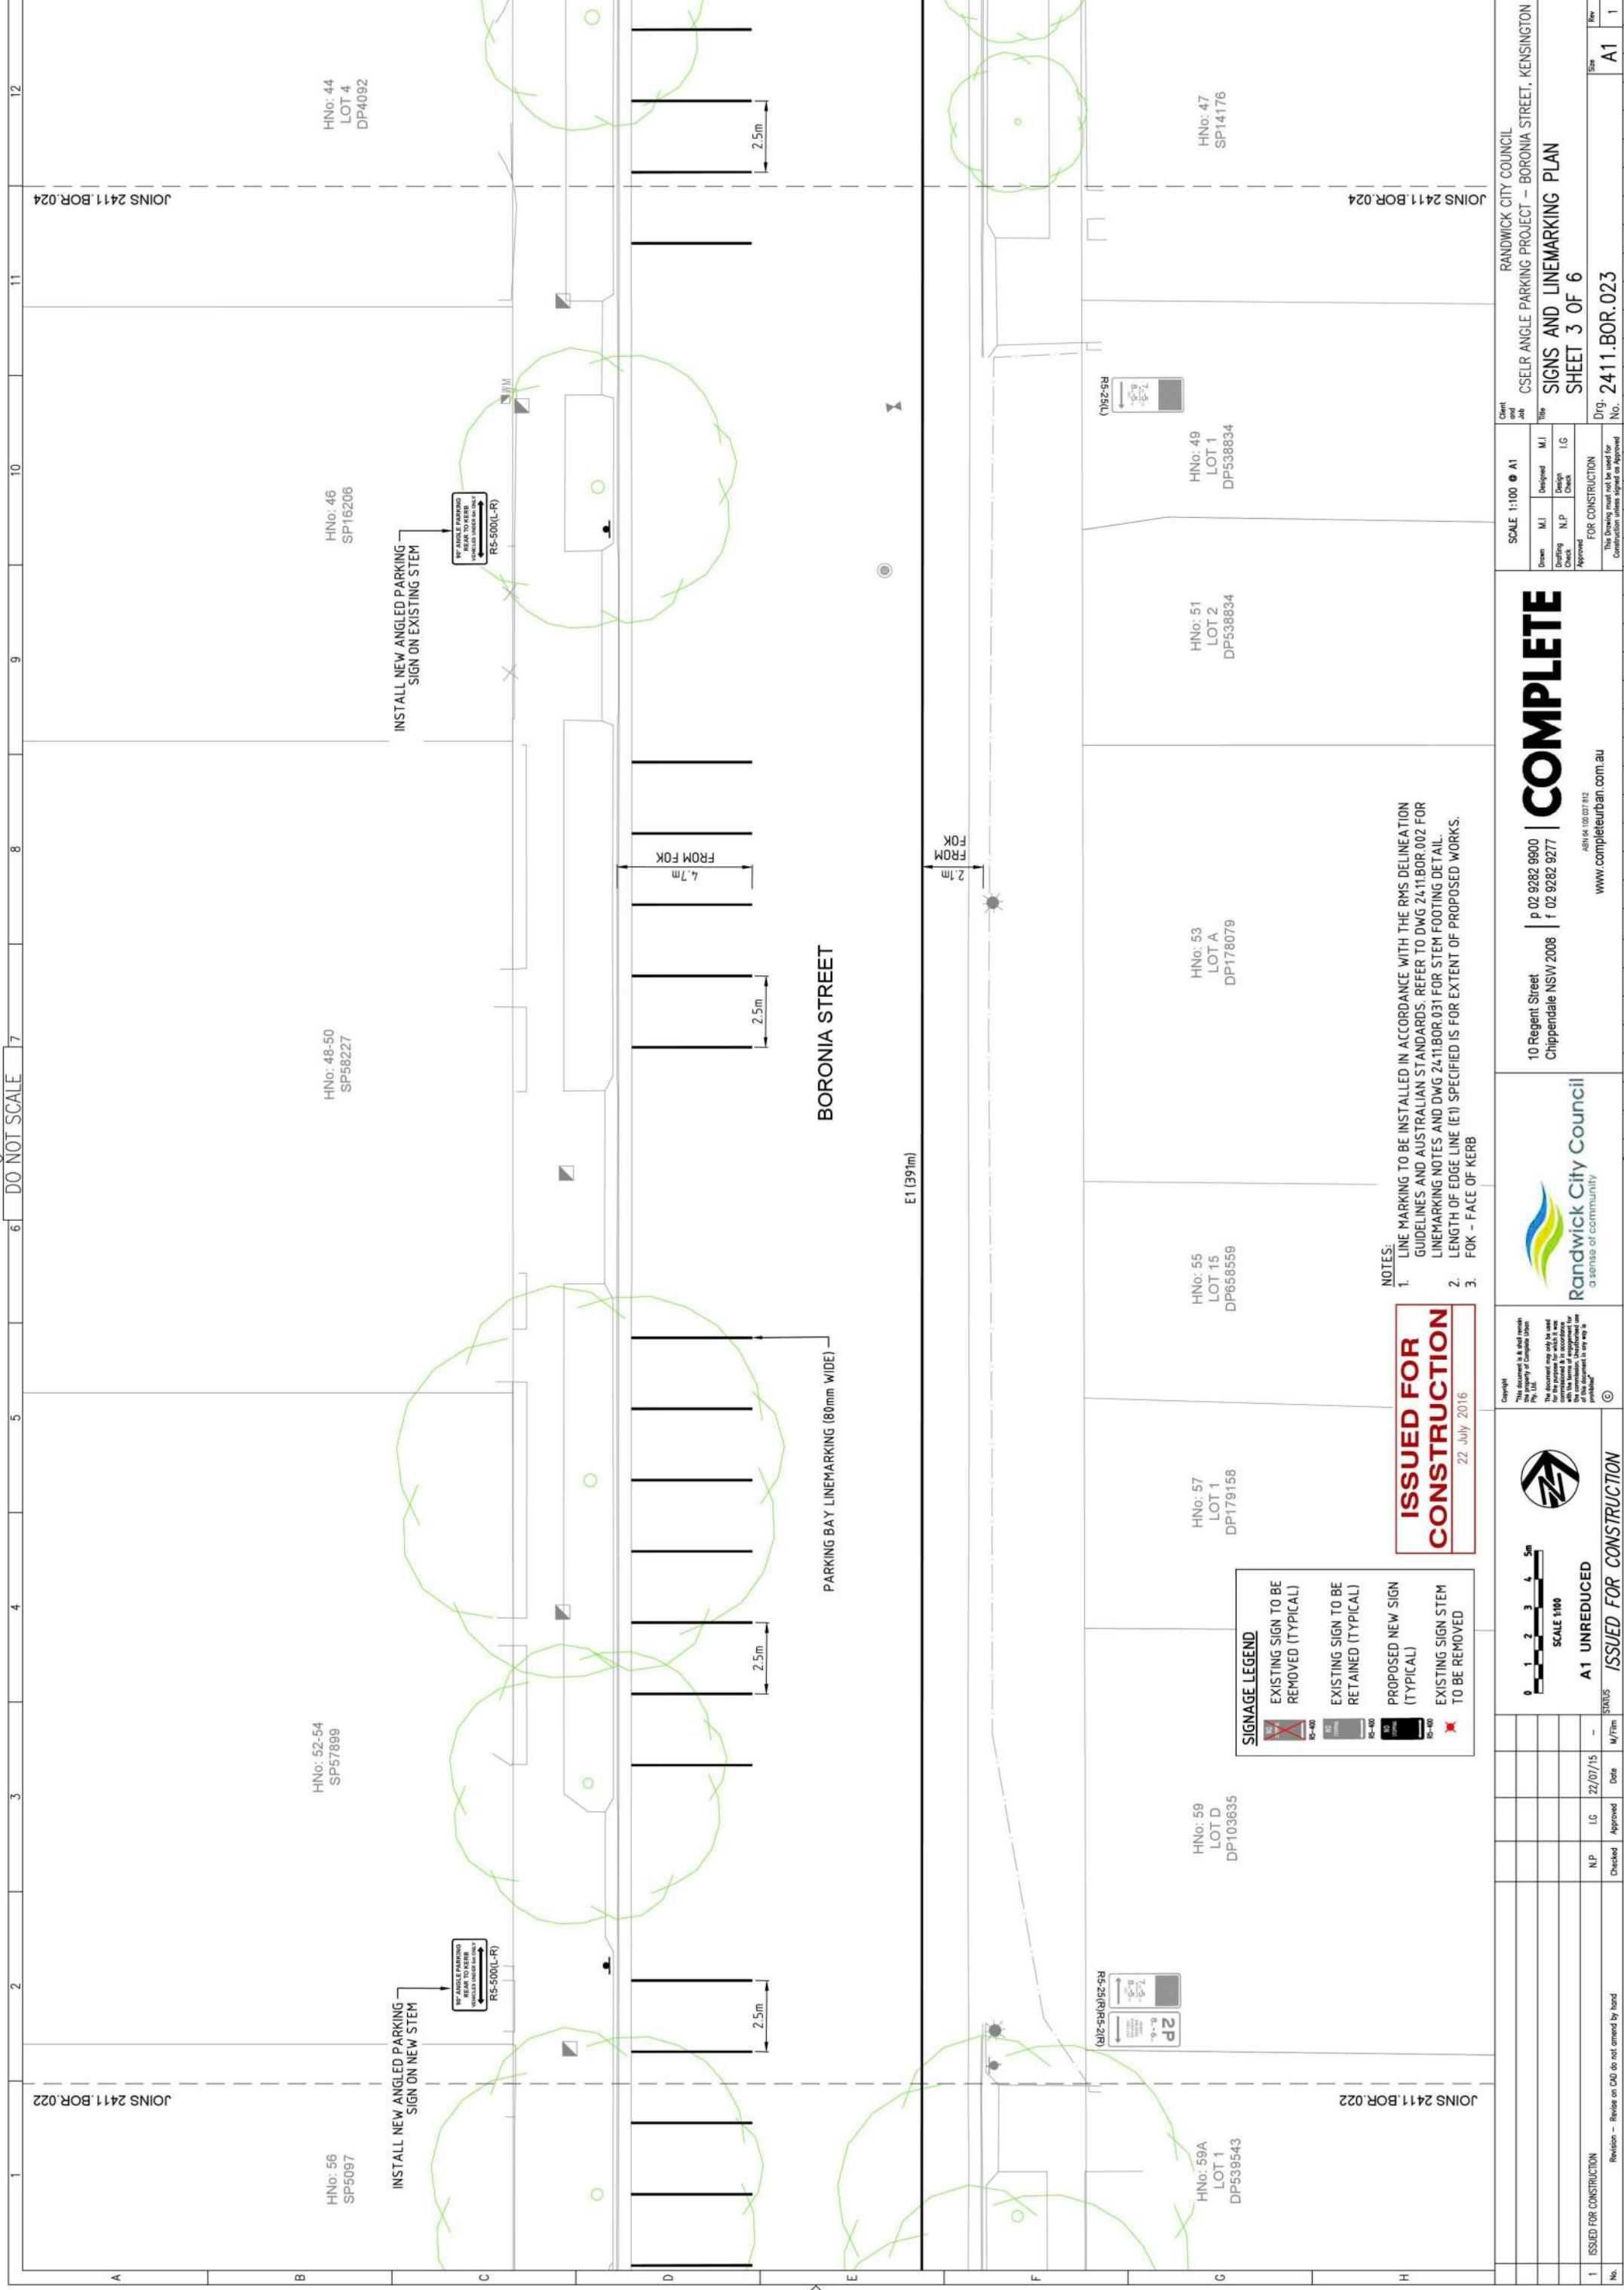

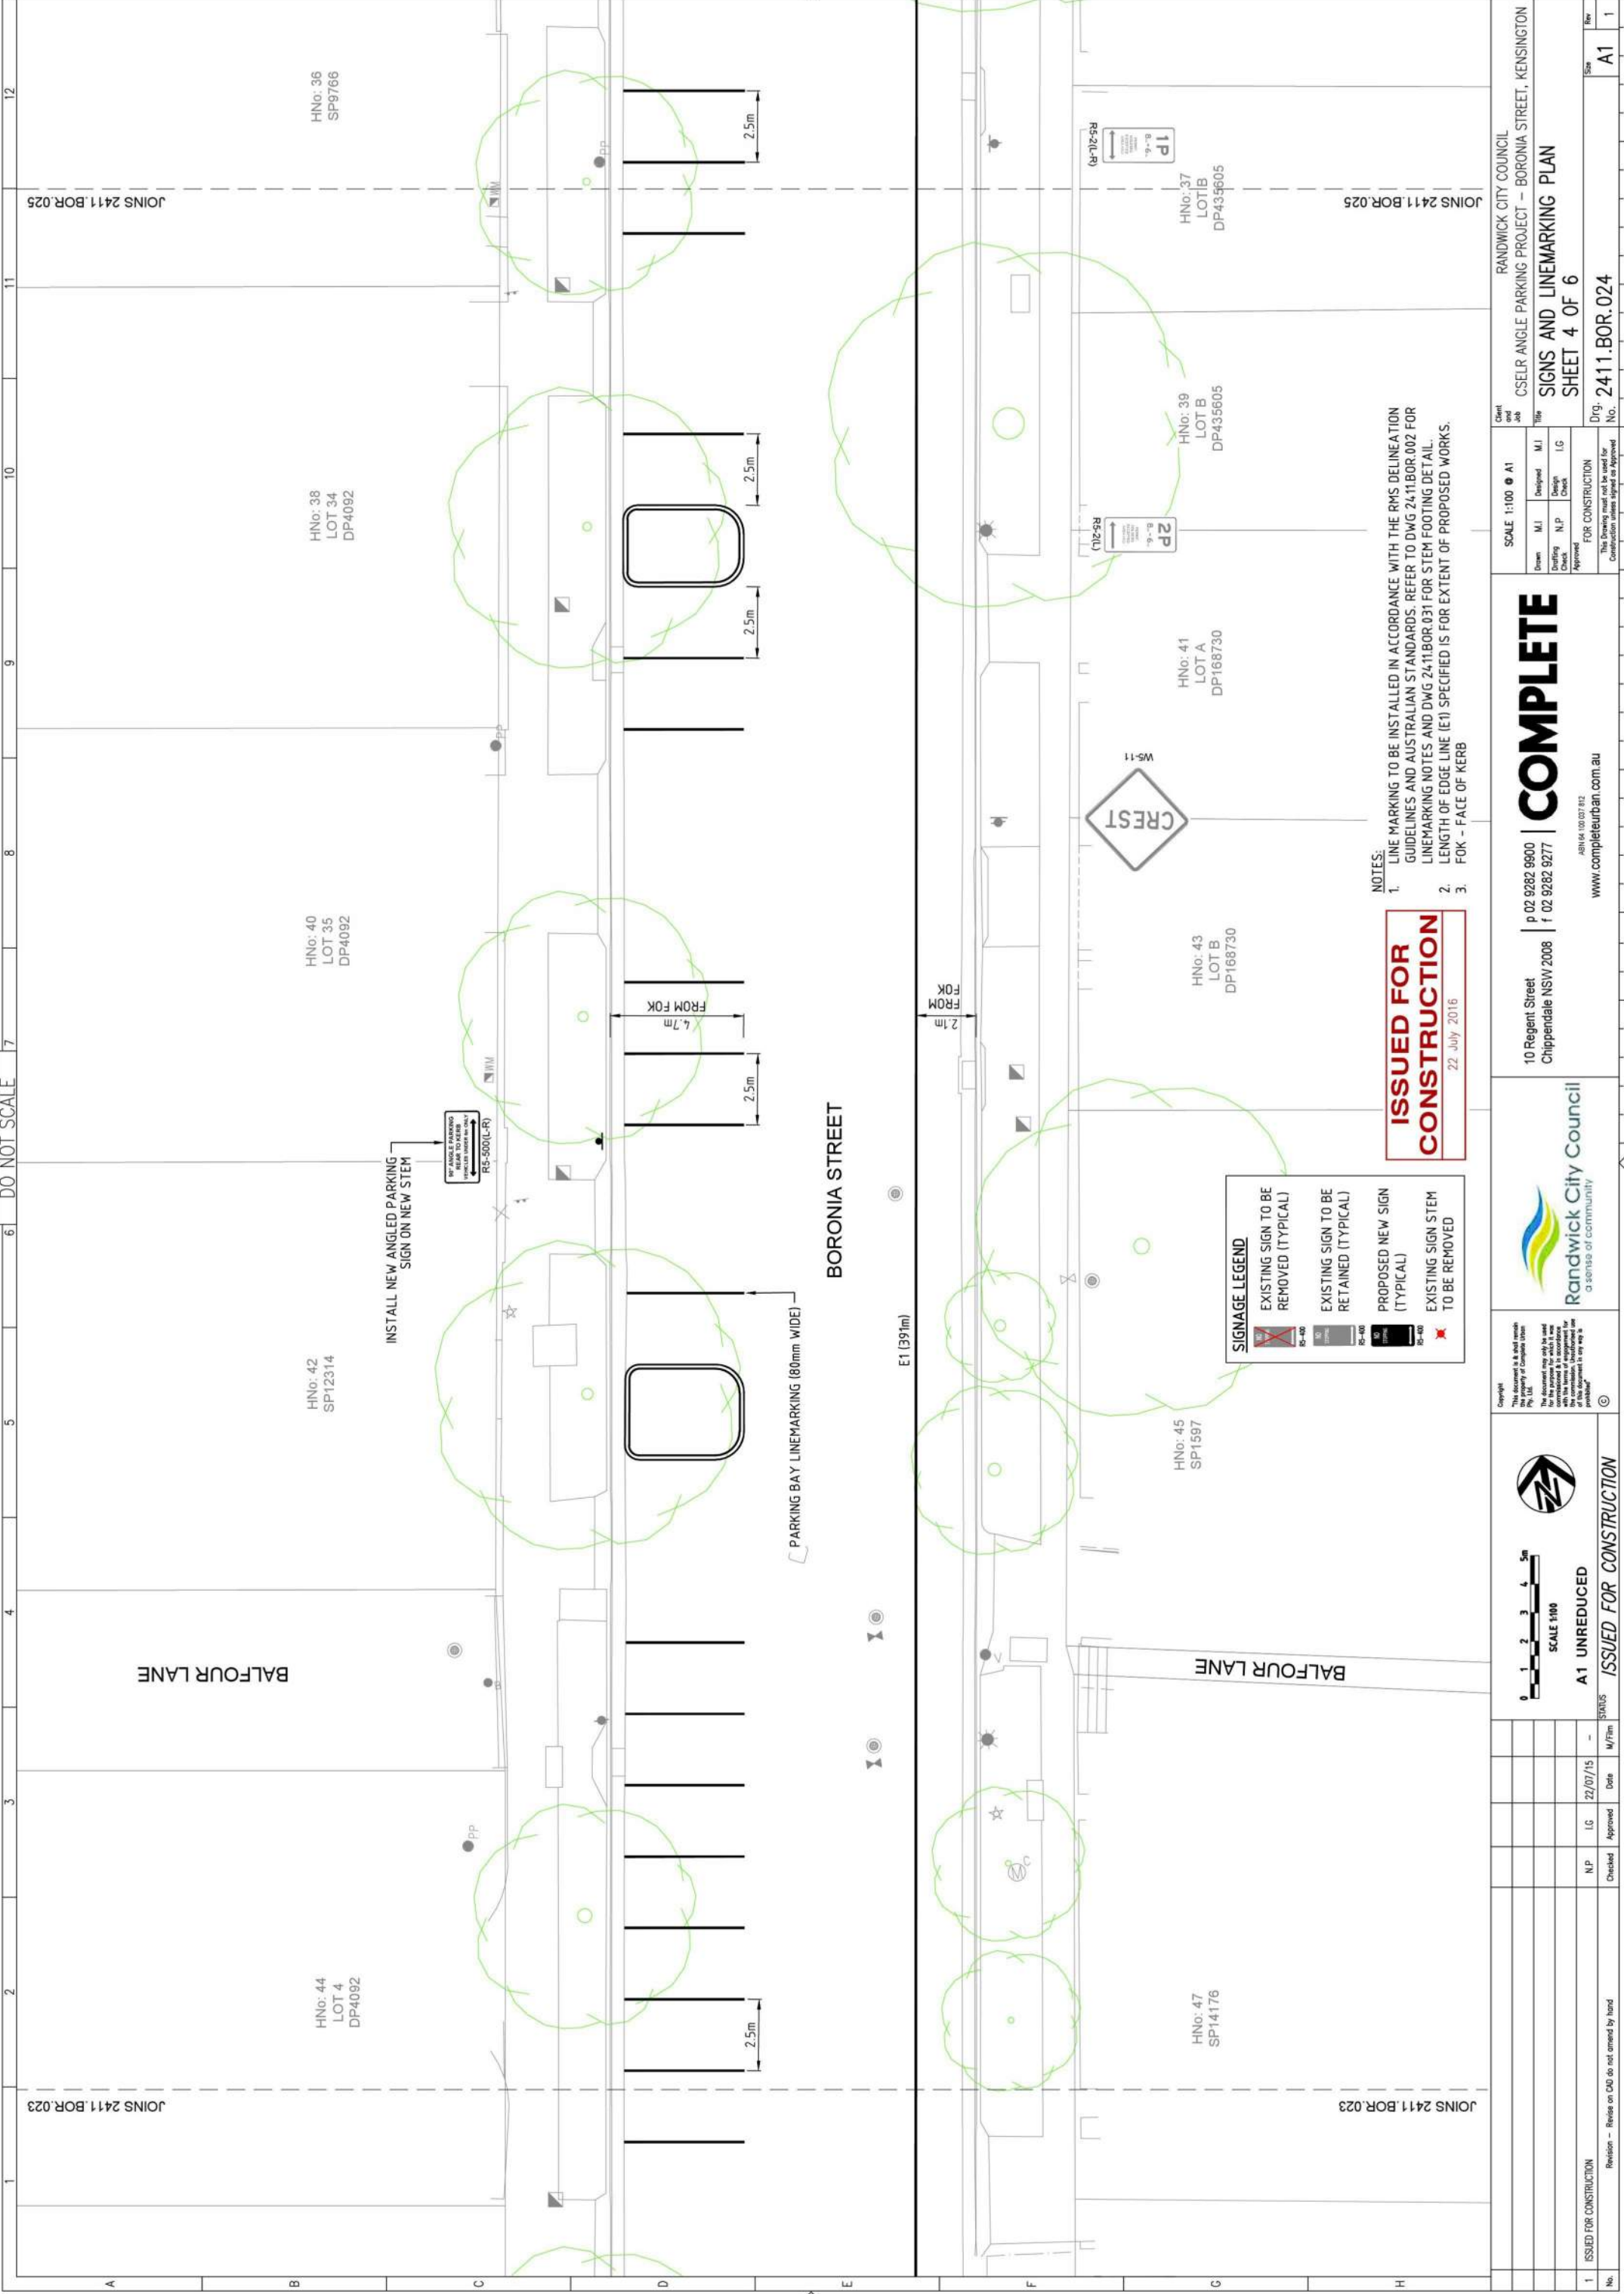


ISSUED FOR CONSTRUCTION
22 July 2016

SIGNAGE LEGEND

	EXISTING SIGN TO BE REMOVED (TYPICAL)
	EXISTING SIGN TO BE RETAINED (TYPICAL)
	PROPOSED NEW SIGN (TYPICAL)
	EXISTING SIGN STEM TO BE REMOVED

- NOTES:
1. LINE MARKING TO BE INSTALLED IN ACCORDANCE WITH THE RMS DELINEATION GUIDELINES AND AUSTRALIAN STANDARDS. REFER TO DWG 2411BOR.002 FOR LINEMARKING NOTES AND DWG 2411BOR.031 FOR STEM FOOTING DETAIL.
 2. LENGTH OF EDGE LINE (E1) SPECIFIED IS FOR EXTENT OF PROPOSED WORKS.
 3. FOK - FACE OF KERB

No.	1				ISSUED FOR CONSTRUCTION				A1 UNREDUCED				SCALE 1:100				Randwick City Council a sense of community				10 Regent Street Chippendale NSW 2008 p 02 9282 9900 f 02 9282 9277 www.completeurban.com.au				COMPLETE				Randwick City Council CSELR ANGLE PARKING PROJECT - BORONIA STREET, KENSINGTON				SCALE 1:100				A1				Client and Job Title				CSELR ANGLE PARKING PROJECT - BORONIA STREET, KENSINGTON				SHEET 4 OF 6				SHEET 4 OF 6				No.				1				Size				A1				Rev				1	
	1				2				10			

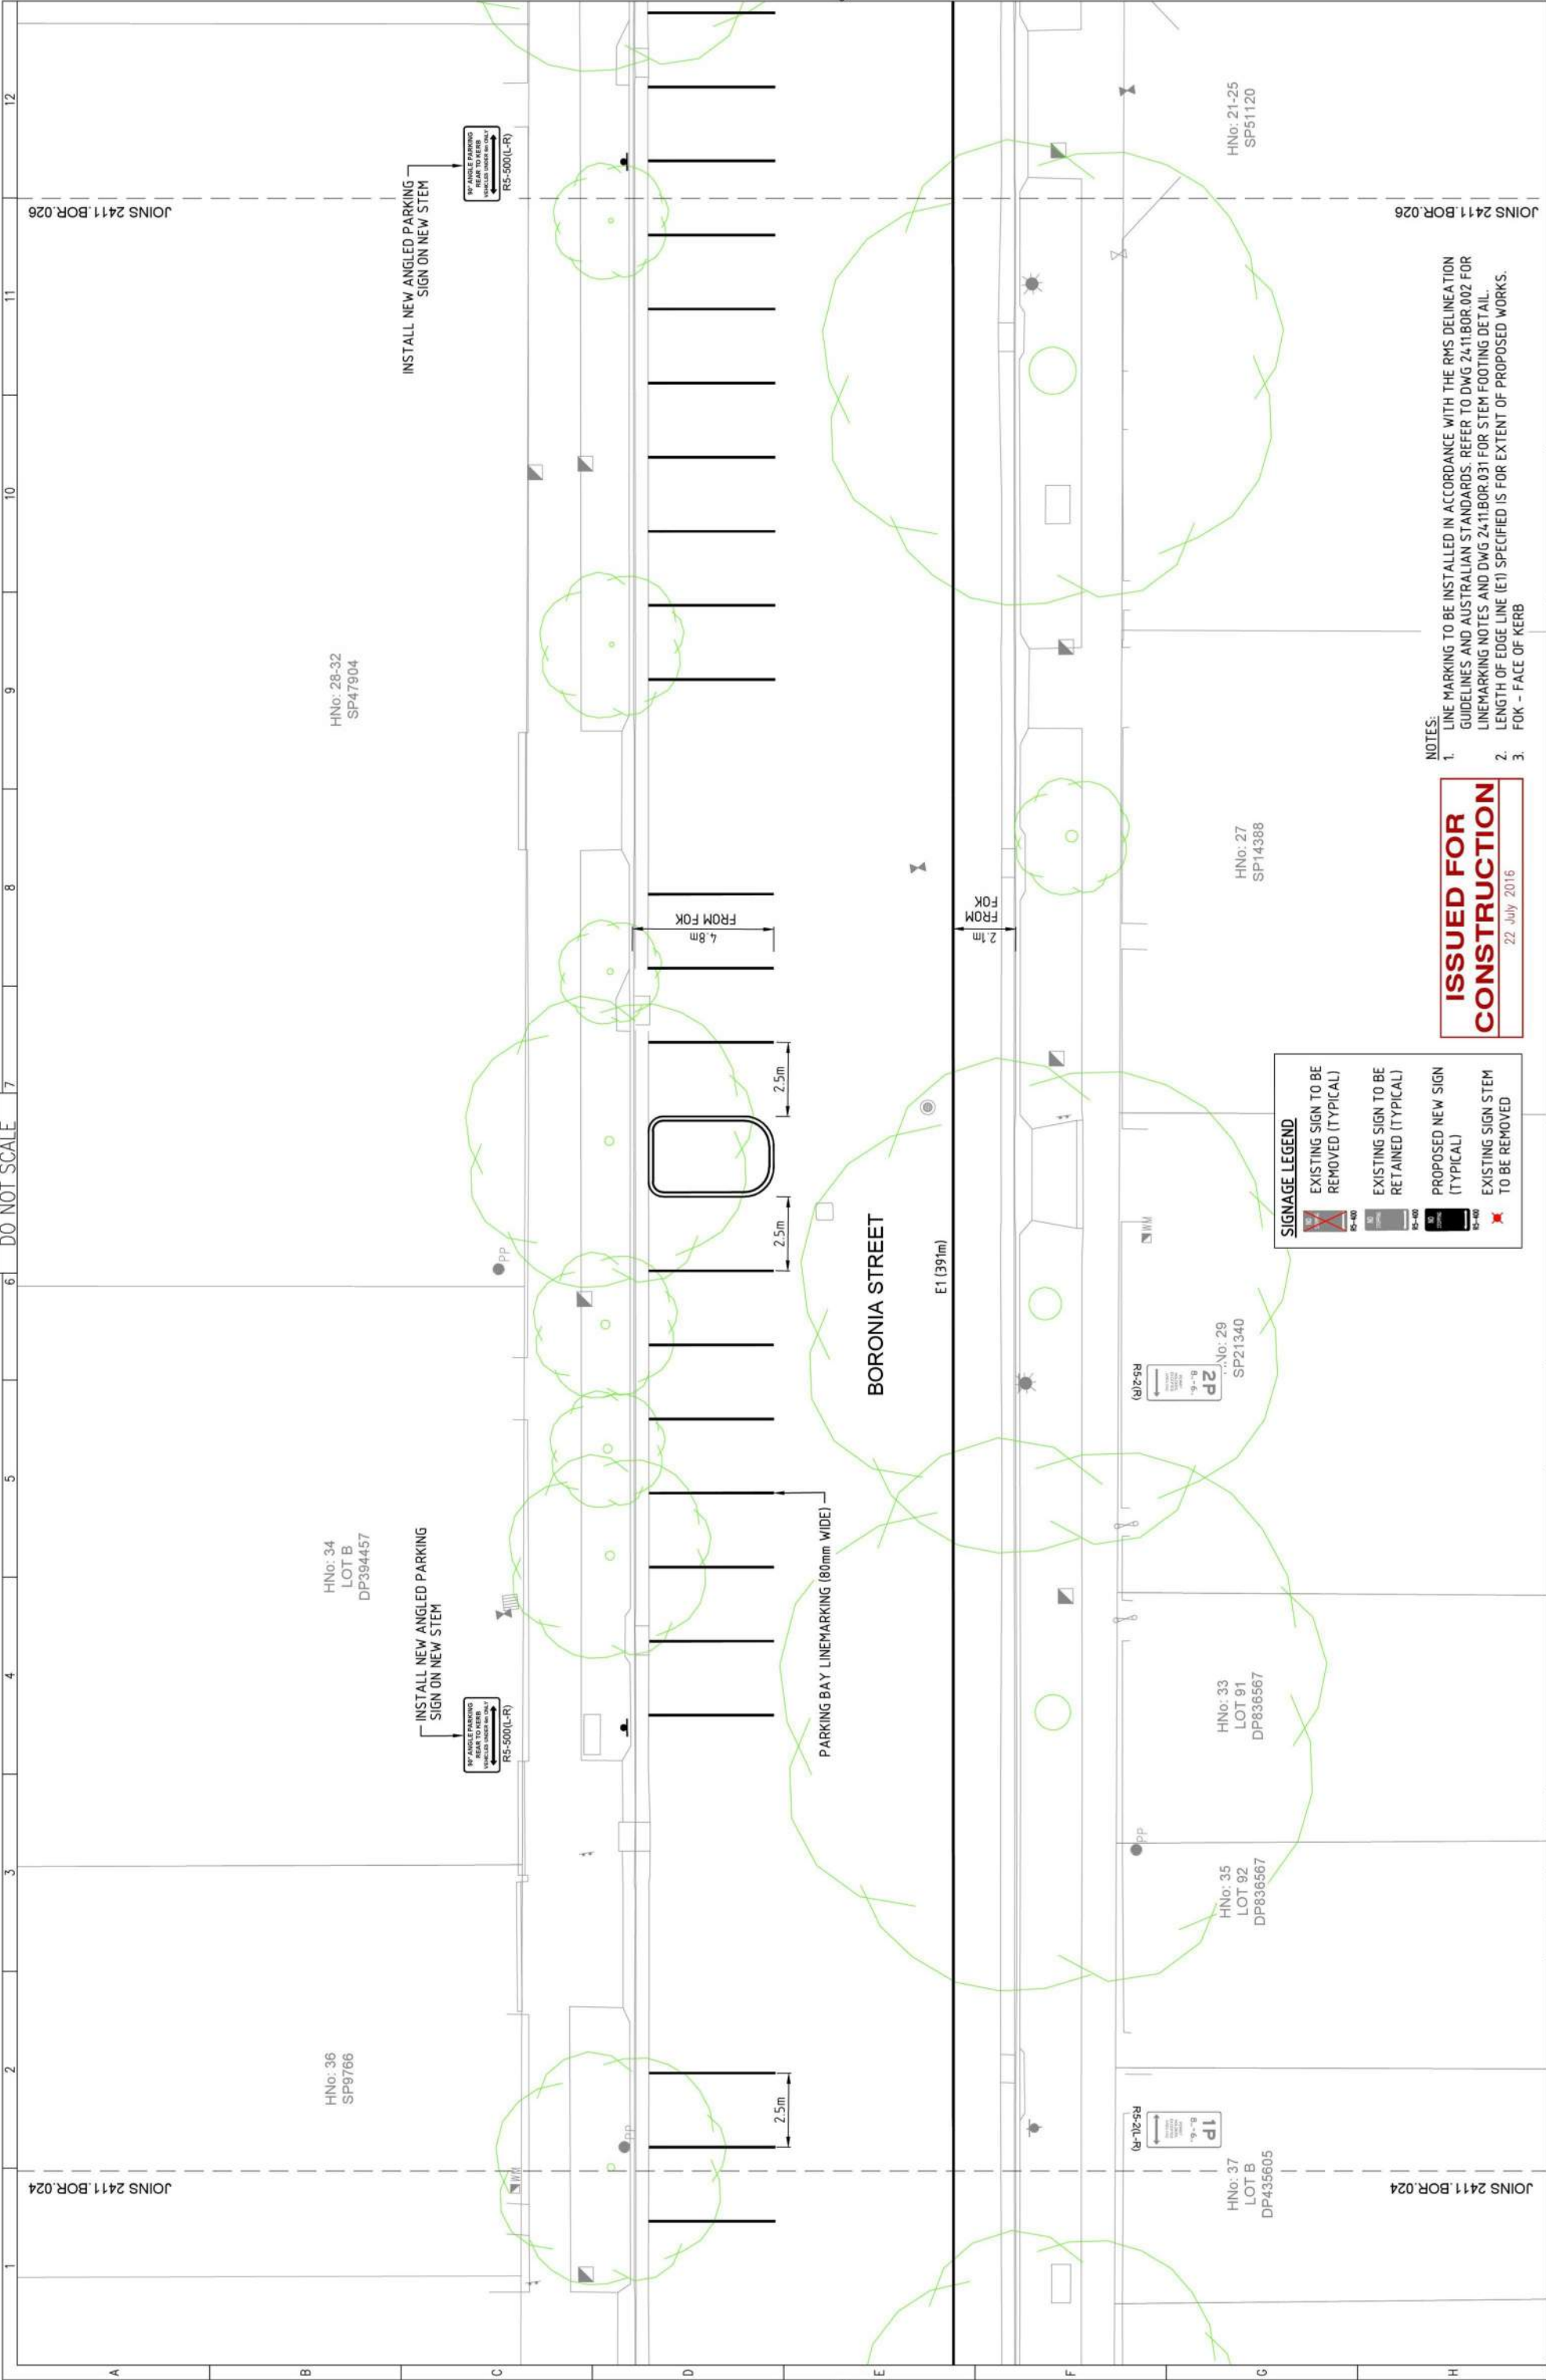


NOTES:
1. LINE MARKING TO BE INSTALLED IN ACCORDANCE WITH THE RMS DELINEATION GUIDELINES AND AUSTRALIAN STANDARDS. REFER TO DWG 2411.BOR.002 FOR LINEMARKING NOTES AND DWG 2411.BOR.031 FOR STEM FOOTING DETAIL.
2. LENGTH OF EDGE LINE (E1) SPECIFIED IS FOR EXTENT OF PROPOSED WORKS.
3. FOK - FACE OF KERB

ISSUED FOR CONSTRUCTION
22 July 2016

SIGNAGE LEGEND

	EXISTING SIGN TO BE REMOVED (TYPICAL)
	EXISTING SIGN TO BE RETAINED (TYPICAL)
	PROPOSED NEW SIGN (TYPICAL)
	EXISTING SIGN STEM TO BE REMOVED

No.	1				ISSUED FOR CONSTRUCTION				Revision - Review on CAD do not amend by hand			
	N.P.				I.G.				Date			
	22/07/15				M/Firm				STATUS			
10 Regent Street Chippendale NSW 2008												
p 02 9282 9900 f 02 9282 9277												
COMPLETE												
Randwick City Council a sense of community												
Client and Job Randwick City Council CSELR ANGLE PARKING PROJECT - BORONIA STREET, KENSINGTON												
Title SIGNS AND LINEMARKING PLAN												
Sheet 5 OF 6												
Drg. 2411.BOR.025												
Scale A1												

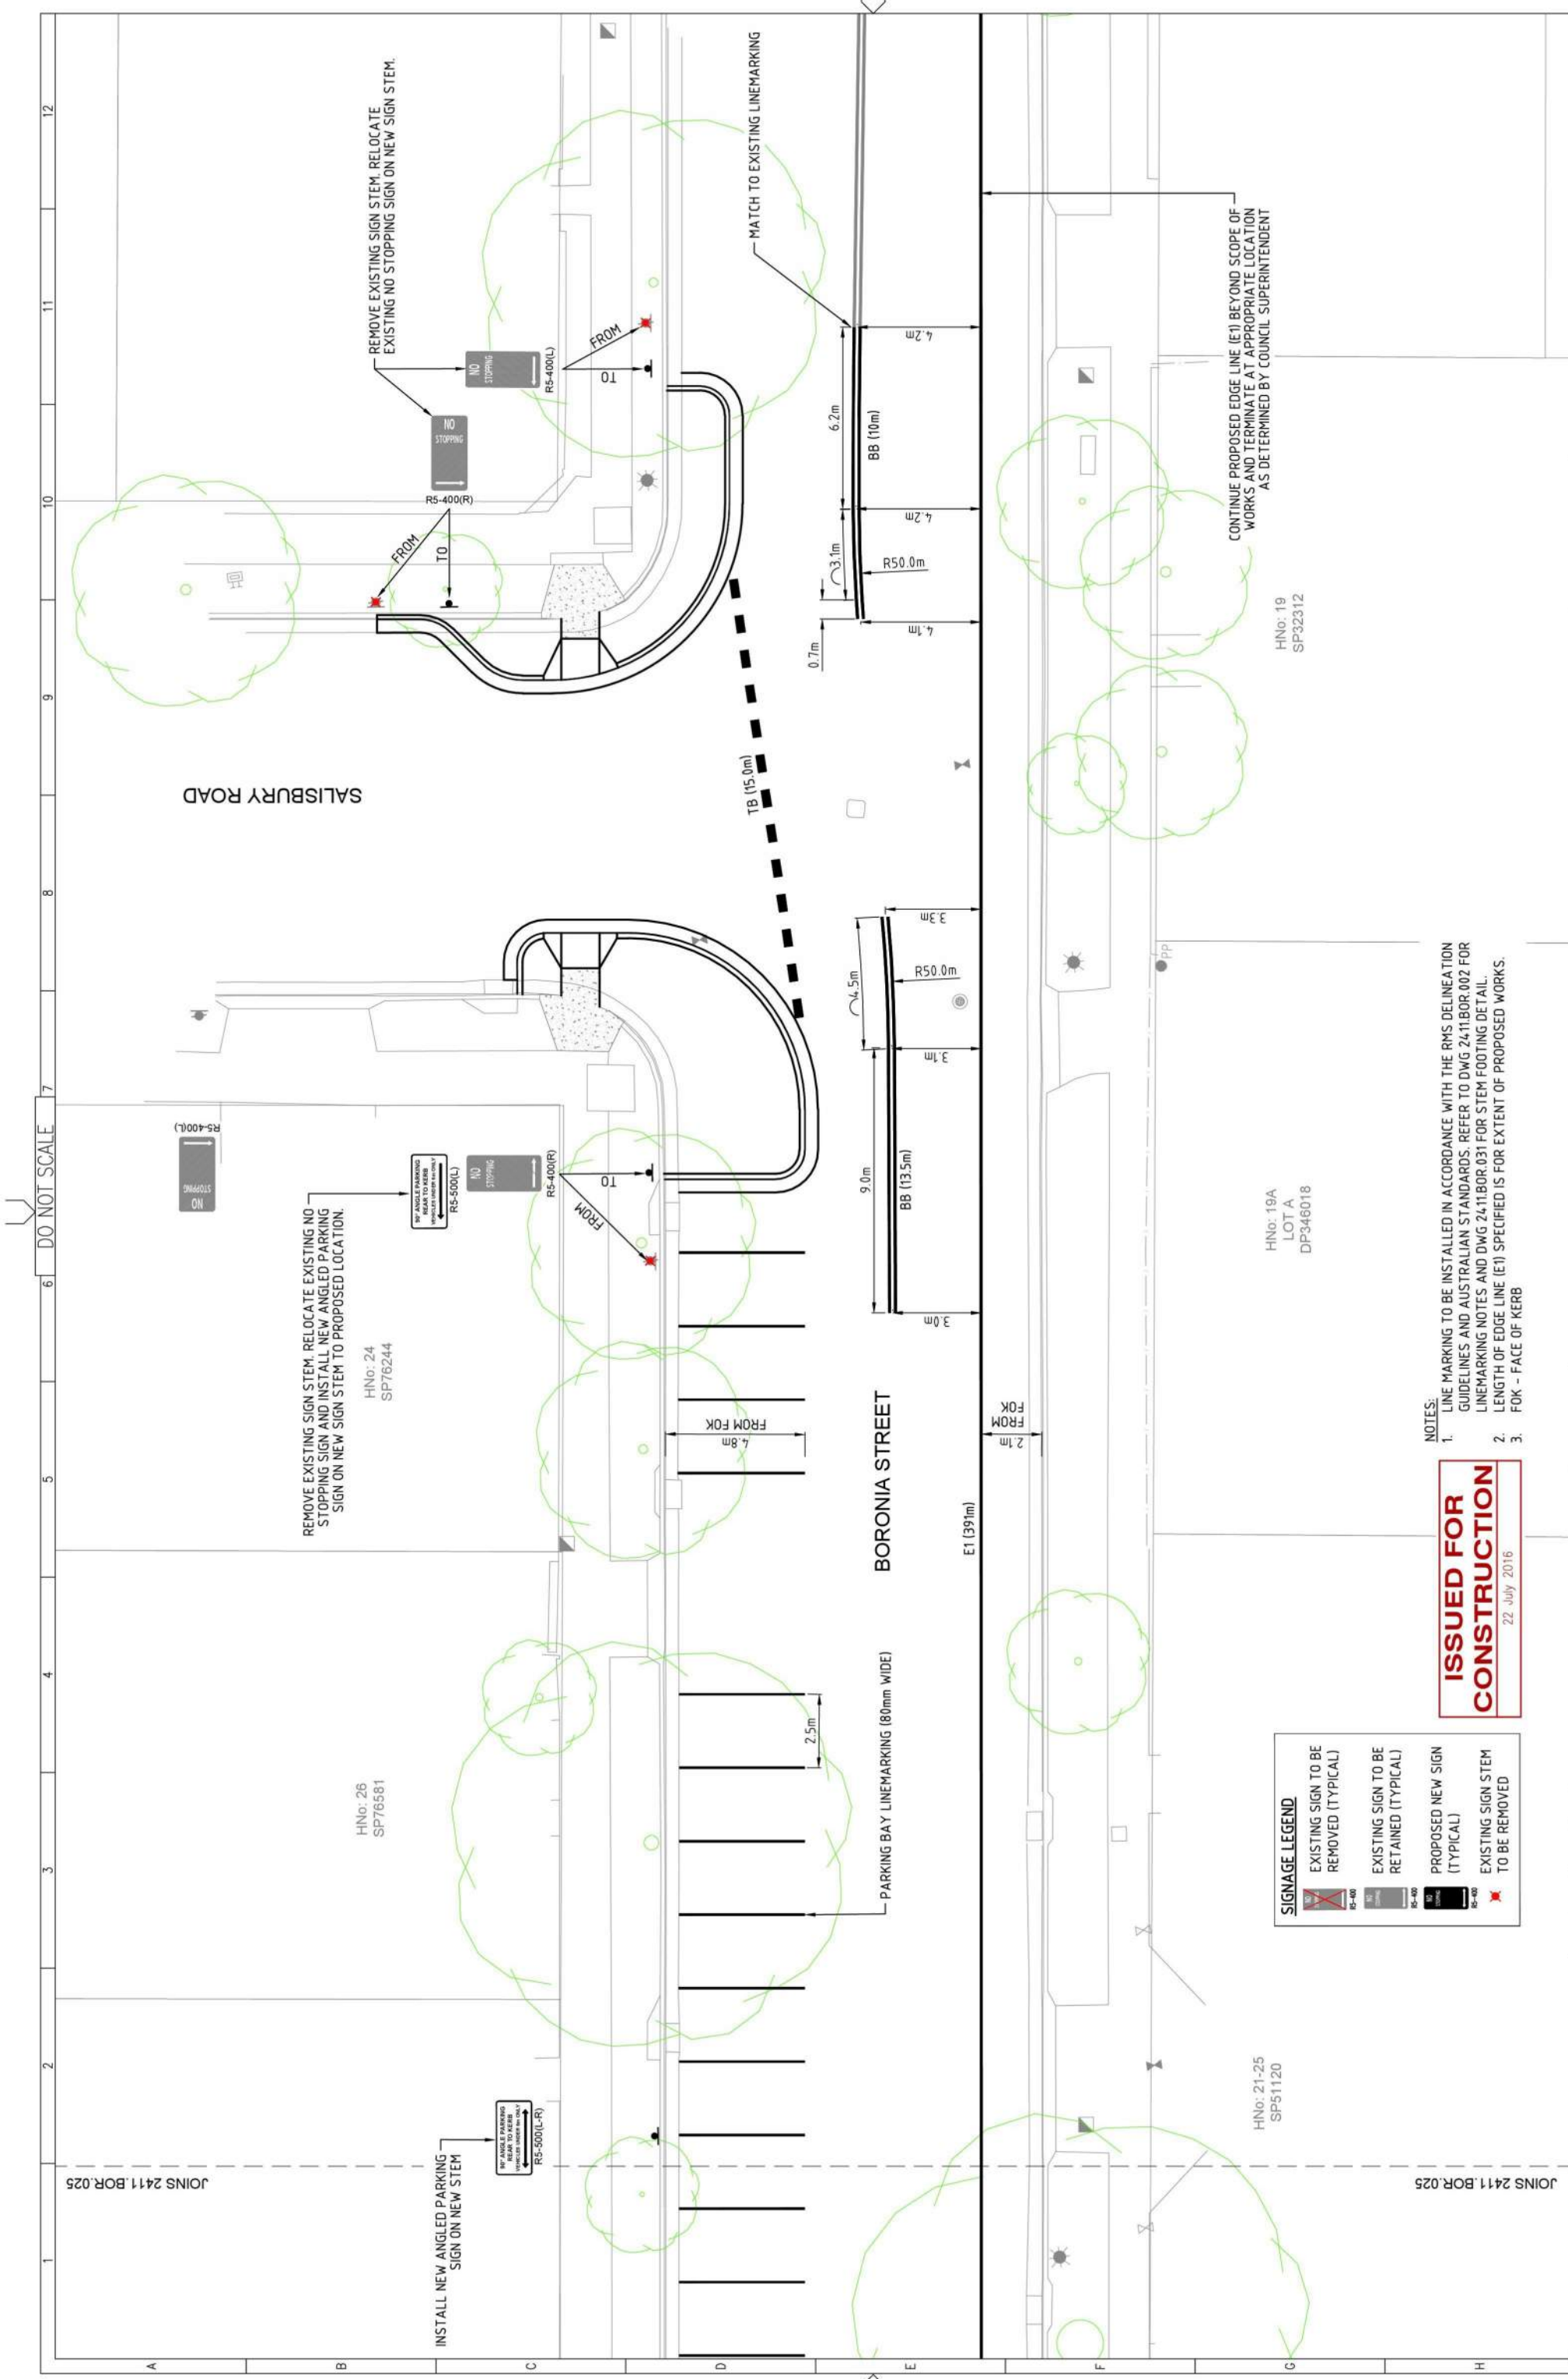[illegible]